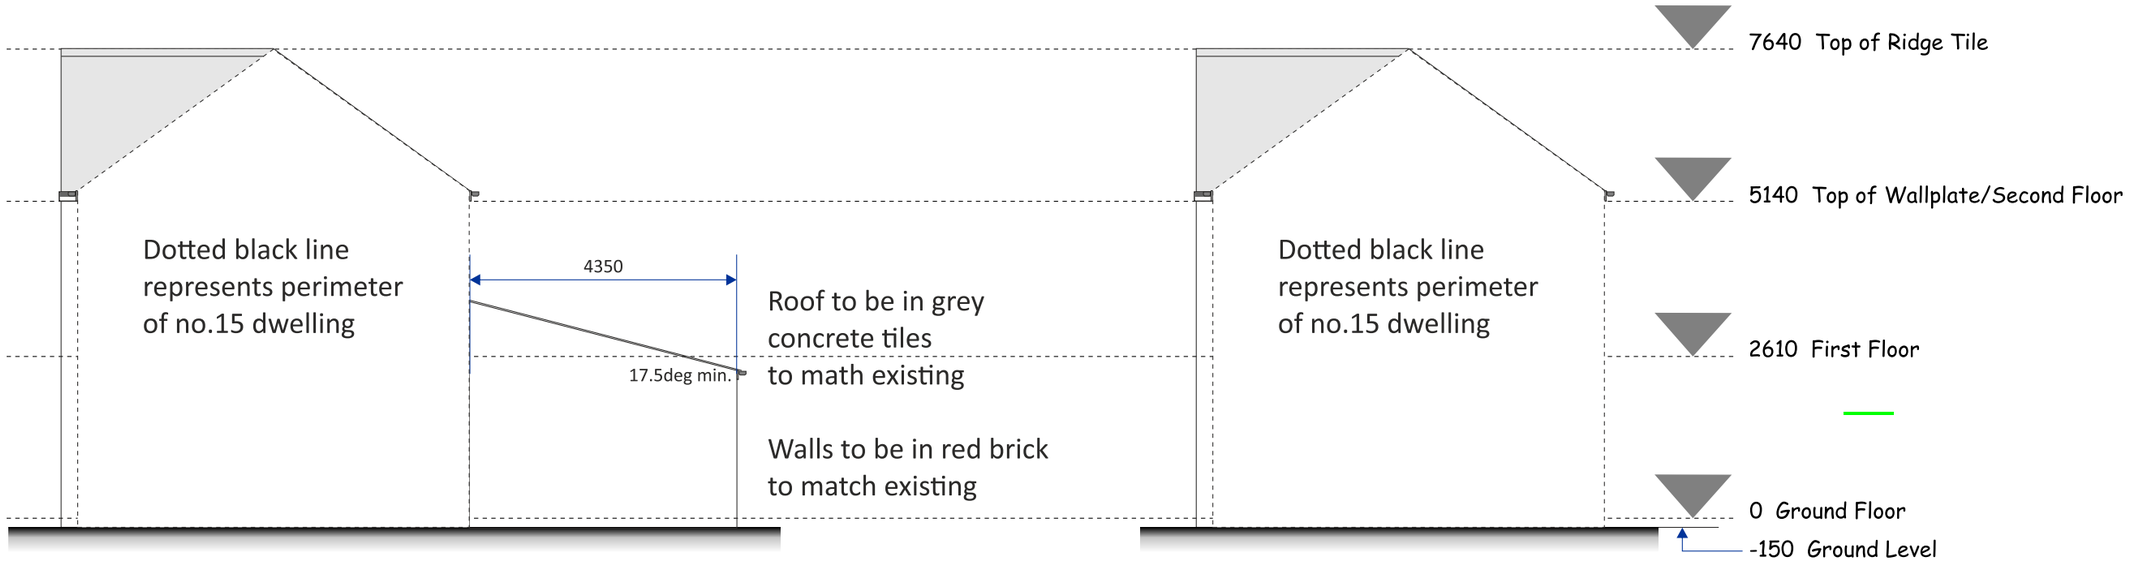


Proposed West Elevation Scale 1:100

Existing West Elevation Scale 1:100

AlamPlans.
Tel: 0788 989 7159
Email: Alamplans@outlook.com
Web: AlamPlans.co

PROJECT: SINGLE STOREY REAR EXTENSION
Address: 13 Alford Ave, Manchester. M20 1AQ

DRAWING TITLE: EXT & PROP
WEST ELEVATION

Status: PLANNING

Scale: 1:100@A3

Date Drawn: 24/07/2026

Drawing Ref: M201AQ13