

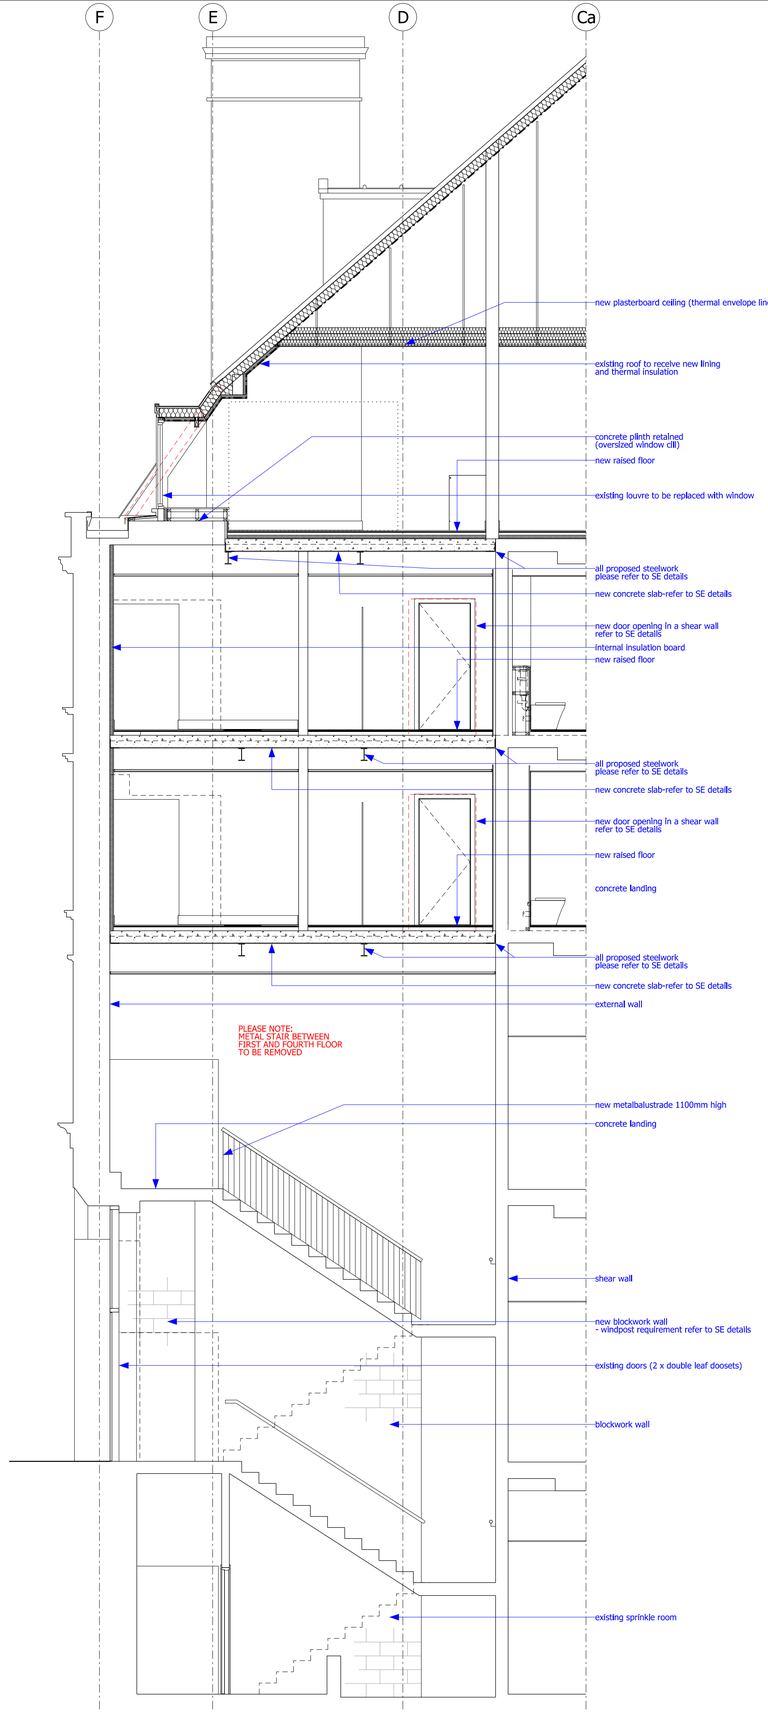



Existing Section 1-1 (1:50)

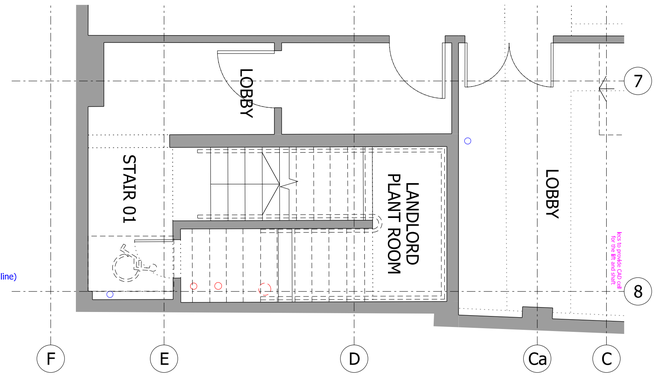


Existing Basement Floor Plan (1:50)

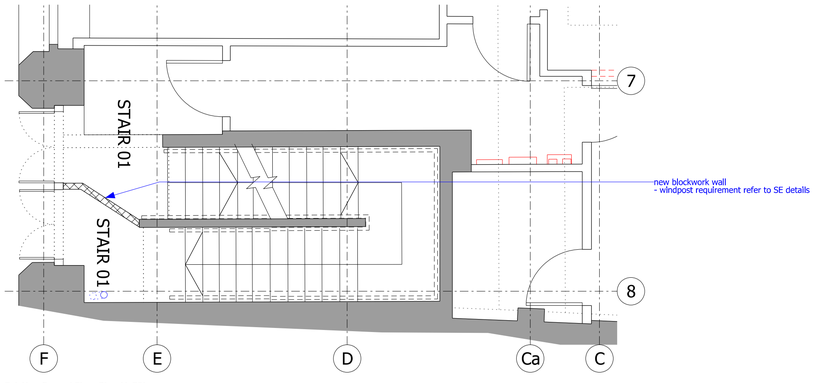


Existing Ground Floor Plan (1:50)

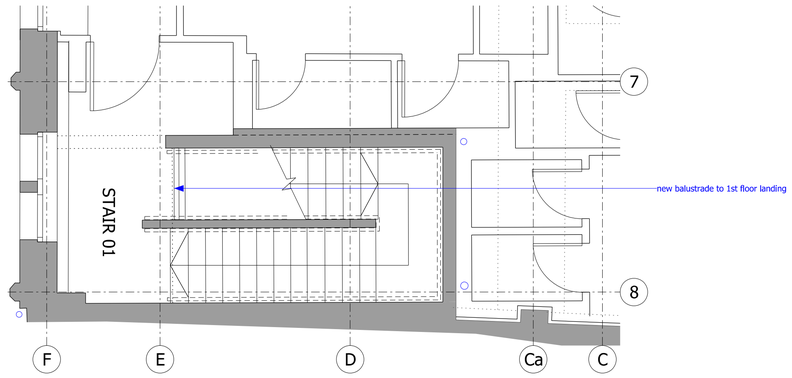


Existing First Floor Plan (1:50)

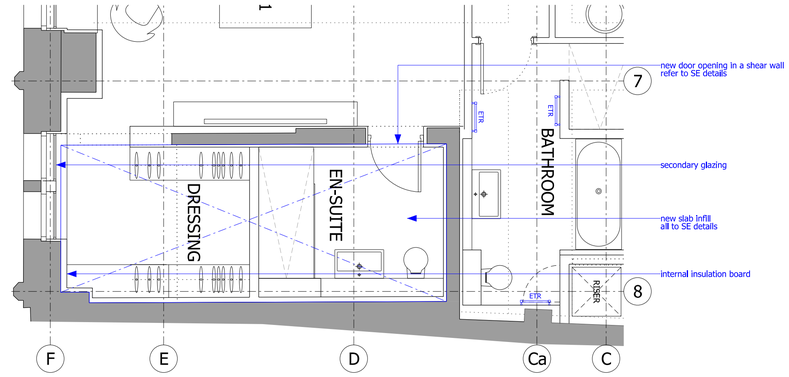

Existing Second Floor Plan (1:50)

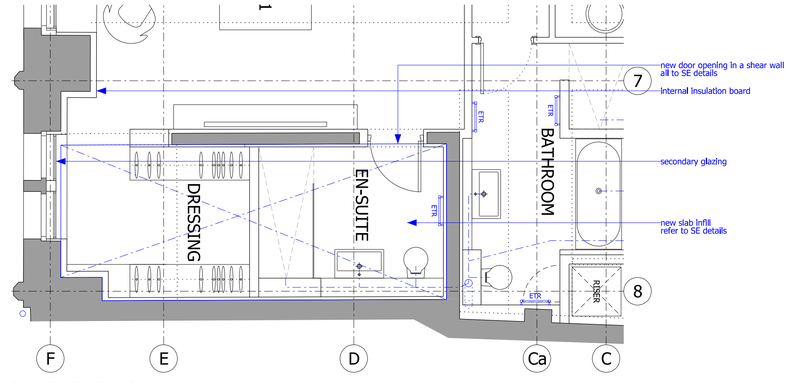

Existing Third Floor Plan (1:50)

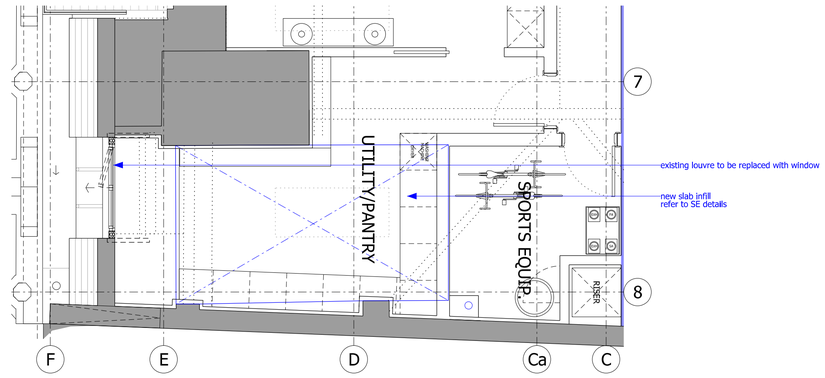

Existing Fourth Floor Plan (1:50)

Scale 1:50
0 0.5m 1m 2.5m

bridge architects

address 14 Old Mill Street, Manchester, M4 6DZ
directors Russell Bridge RIBA ARB Victoria Hilton ARB
phone 0161 879 2828 **web** www.bridgearchitects.com
company # 07793934 **email** info@bridgearchitects.com

revision notes
rev P01 - 2026-07-10 - Planning-First Issue.
rev P02 - 2026-07-22 - Utility Room layout revised.

project	Winter's Buildings, Manchester	**drawing title**	STAIR 01 AS PROPOSED - Staircase Alterations
client	The Winters Building Freehold Ltd	**drawing scale**	1:50 @A1/ 1:100 @A3
job no.	0277	**drawing created**	June 2026
drawing no.	al(05)401	**drawing rev**	P02

PLANNING

bridge architects

This design and drawing is the copyright of bridge architects ltd and may not be reproduced in any form without prior written consent. Issue of the drawing does not import any real or implied copyright licence.