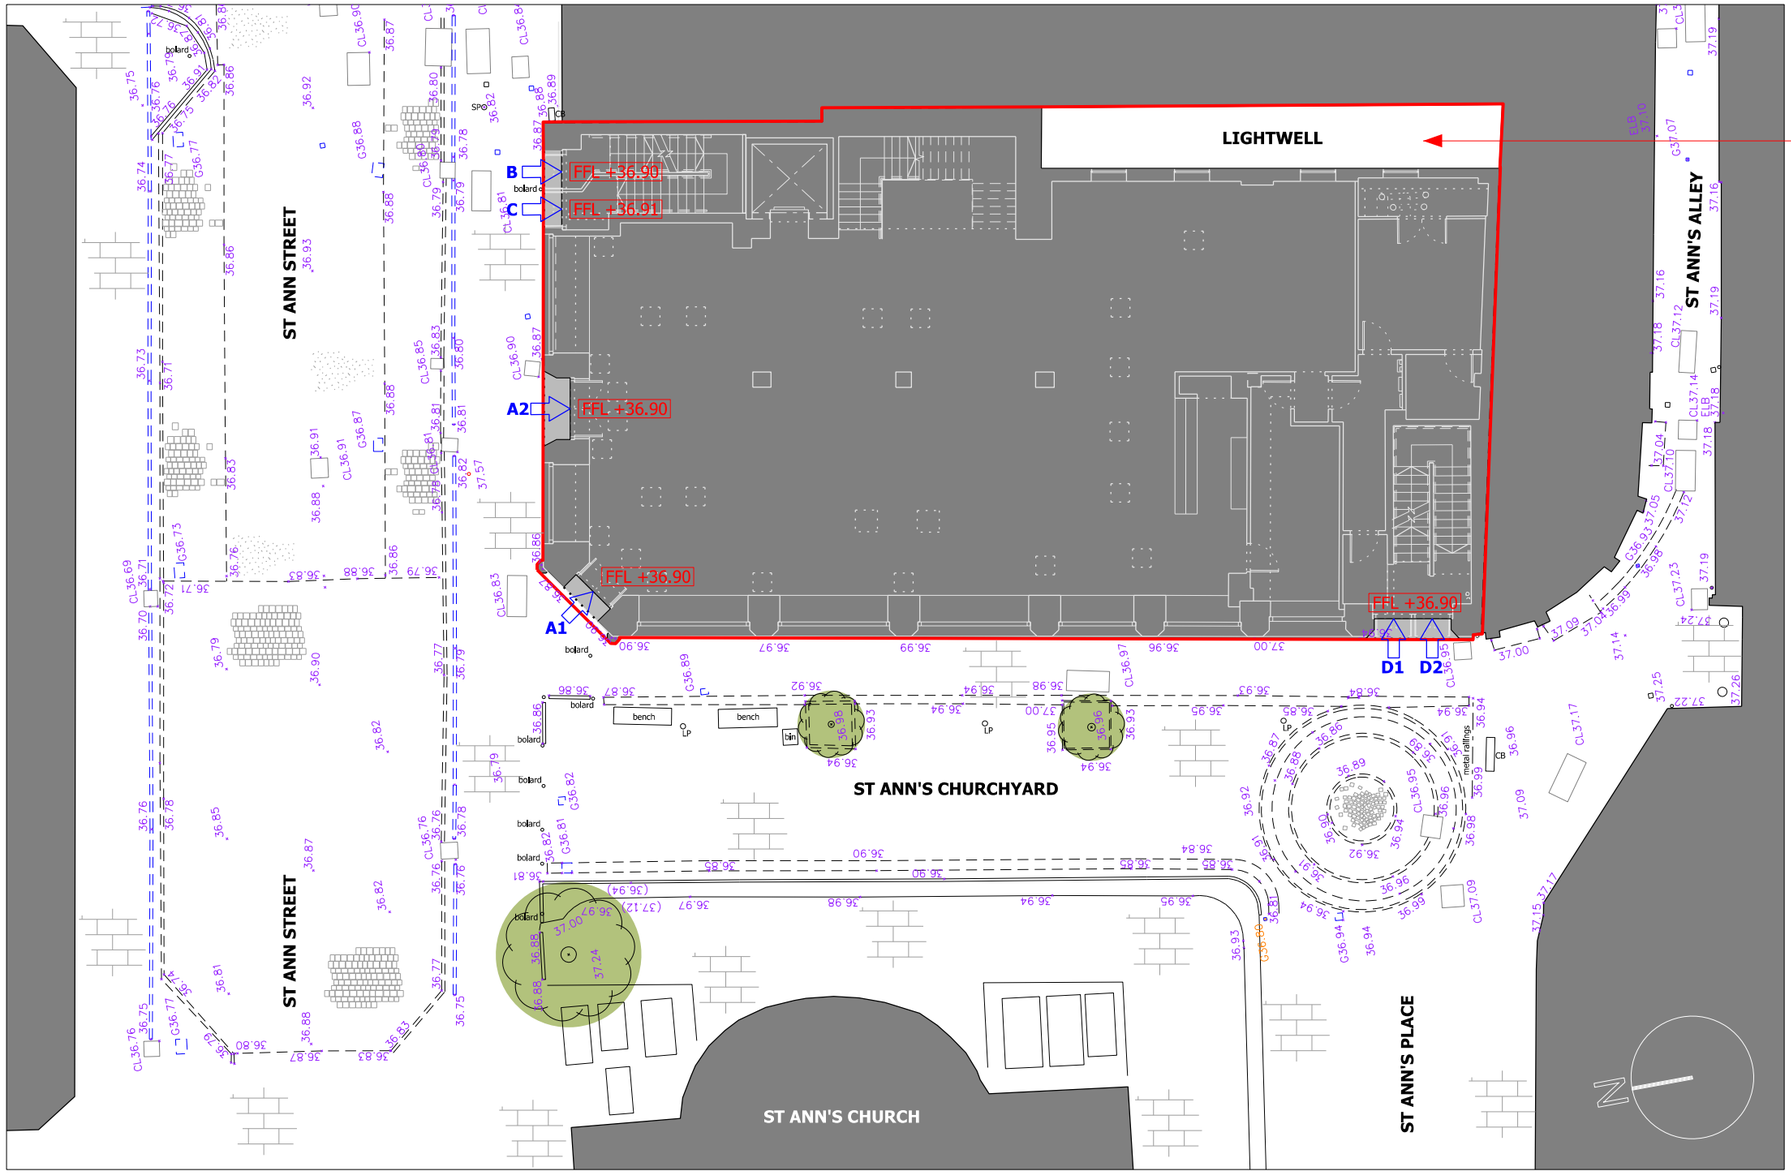


Existing Site Plan (1:200)

Scale 1:200

0 2m 5m 10m

KEY:

Site Boundary

Building Entrances:
A1. Retail Unit Entrance
A2. Retail Unit Entrance
B. Access to Building (Levels 01-04)
C. Access to Building (Basement)
D1. Access to Building (Basement - Level 04)
D2. Access to Building (Basement - Level 04)

FFL +36.90 Finish Floor Levels (Internals)

36.87 Existing External Levels

Surface Change

bridge architects

address 14 Old Mill Street, Manchester, M4 6DZ
directors Russell Bridge RIBA ARB Victoria Kirkpatrick ARB
phone 0161 879 2828
company # 07793934
web www.bridgearchitects.com
email info@bridgearchitects.com

revision notes
rev P01 - 2026-07-10 - Planning-First Issue.

project	Winters Buildings, Manchester	**drawing title**	Existing Site Plan
client	The Winters Building Freehold Ltd	**drawing scale**	1:200 @ A3
job no.	0277	**drawing created**	June 2026
drawing no.	al(05)005	**drawing rev**	P01

PLANNING

bridge architects

This design and drawing is the copyright of bridge architects ltd and may not be reproduced in any form without prior written consent.
Issue of the drawing does not impart any real or implied copyright licence.