




Existing Basement Plan (1:50)

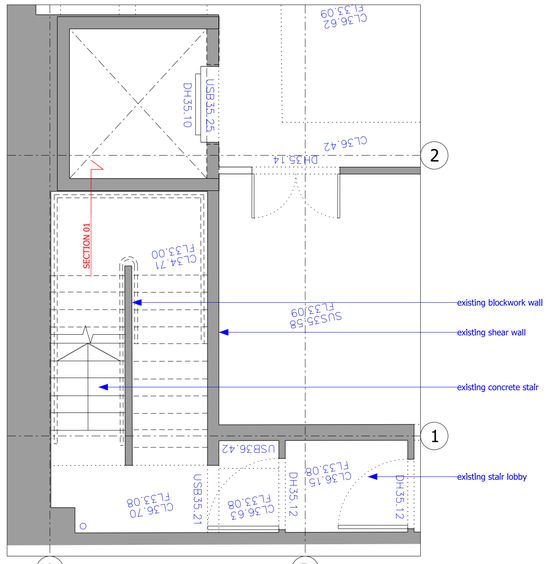


Proposed Basement Plan (1:50)

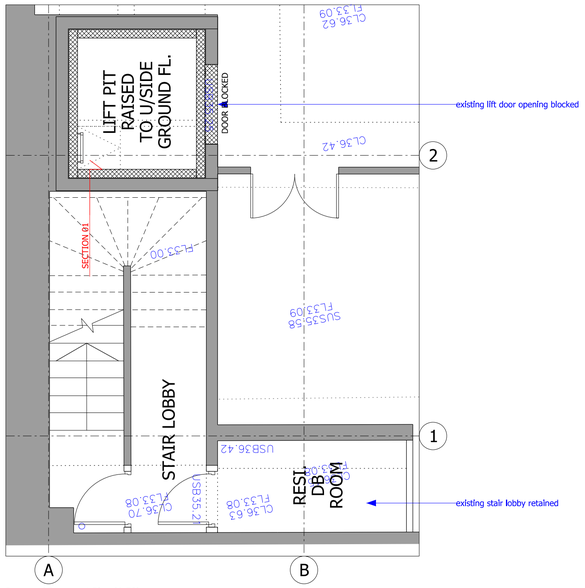


Existing Elevation (1:50)
FULL ELEVATION - PLEASE REFER TO al(05)030

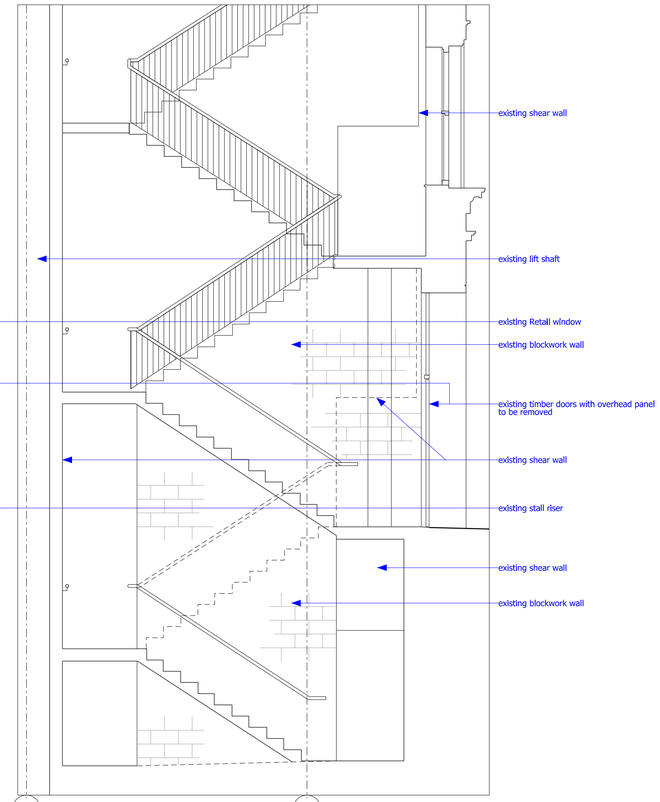

Existing Section 01 (1:50)

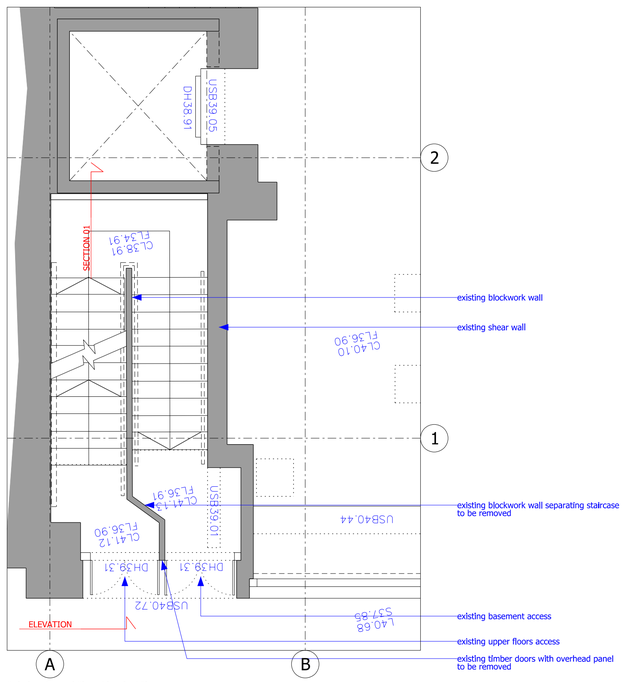


Existing Ground Floor Plan (1:50)

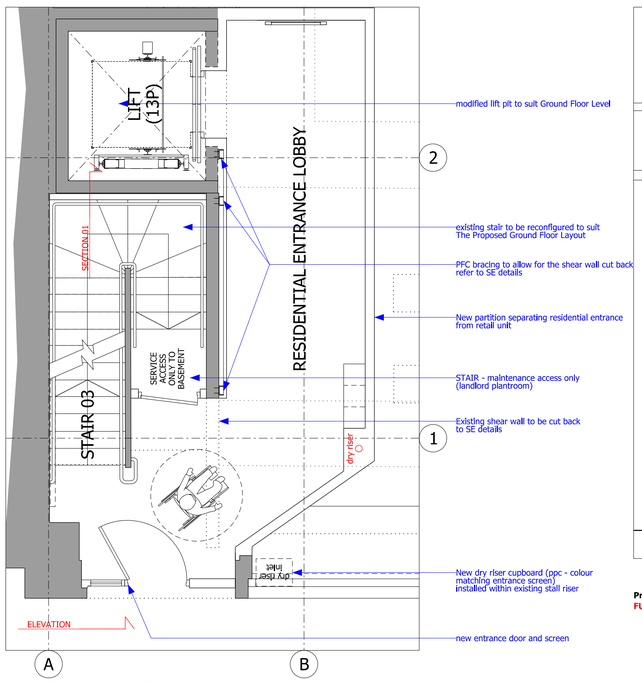


Proposed Ground Floor Plan (1:50)



Proposed Elevation (1:50)
FULL ELEVATION - PLEASE REFER TO al(05)130

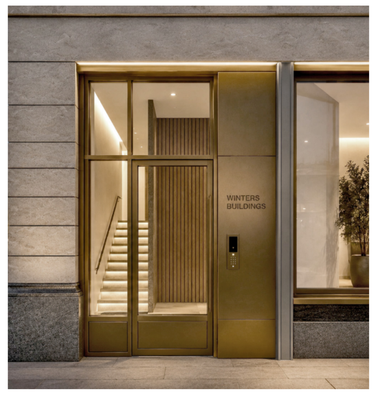

Proposed Entrance Screen - CGI (NTS)

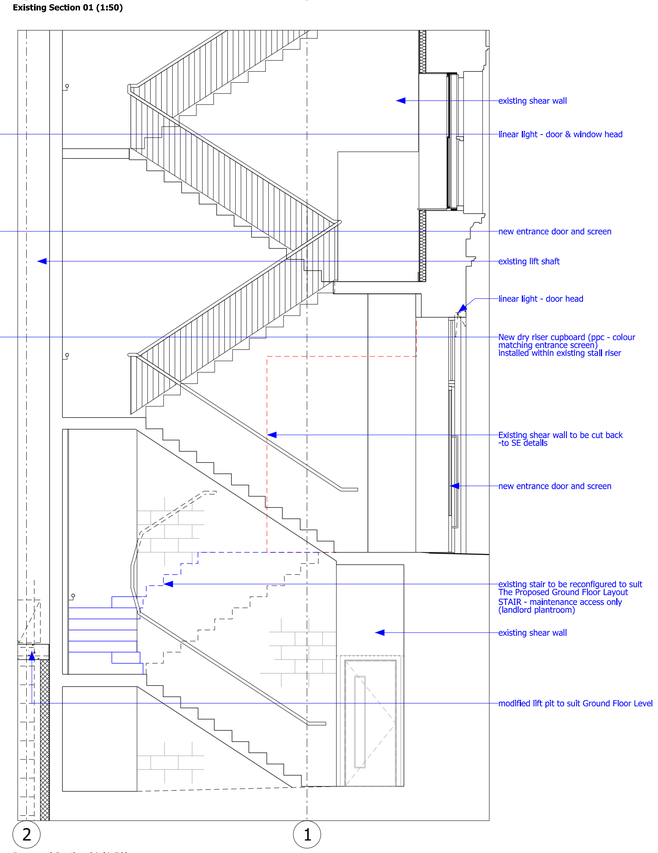

Proposed Section 01 (1:50)

Scale 1:50
0 0.5m 1m 2.5m

bridge architects

address 14 Old Mill Street, Manchester, M4 6DZ **phone** 0161 879 2828 **web** www.bridgearchitects.com
directors Russell Bridge RIBA ARB Victoria Hilton ARB **company #** 07793934 **email** info@bridgearchitects.com

revision notes
rev P01 • 2026-07-10 • Planning-First Issue.
rev P02 • 2026-07-22 • Internal insulation and secondary glazing added.

project Winter's Buildings, Manchester
client The Winters Building Freehold Ltd
job no. 0277
drawing no. al(05)210

drawing title Proposed Residential Entrance (Incl. alterations to STAIR 03)
drawing scale 1:50 @ A1; 1:100 @ A3
drawing created June 2026
drawing rev P02

PLANNING

bridge architects

This design and drawing is the copyright of bridge architects ltd and may not be reproduced in any form without prior written consent. Issue of the drawing does not import any real or implied copyright licence.