

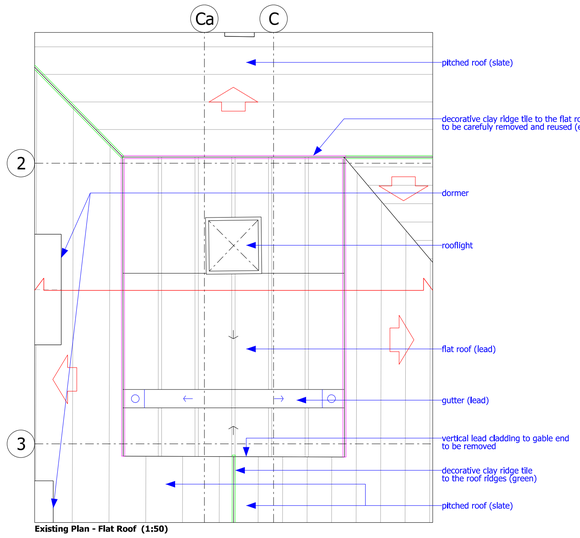




**Existing Plan - Flat Roof (1:50)**

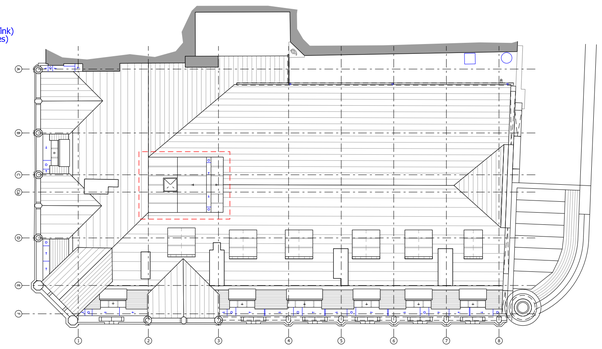

**Existing Roof Plan (1:200)**

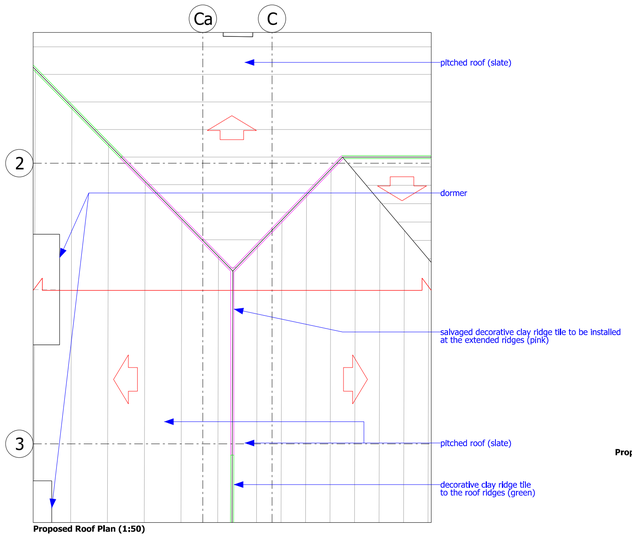



**Proposed Roof Plan (1:50)**

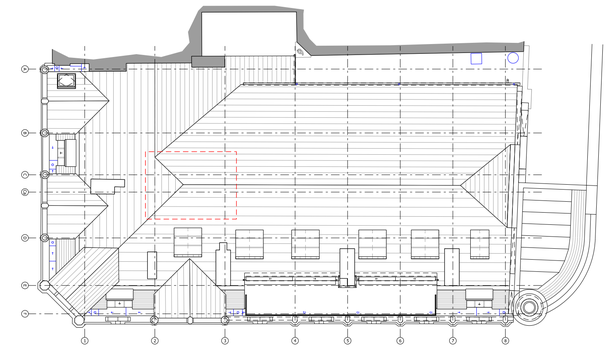


**Proposed Roof Plan (1:200)**




**Existing Elevation E1 (1:200)**
FOR ELEVATION @ 1:50 SCALE PLEASE REFER TO DRAWING al(05)031

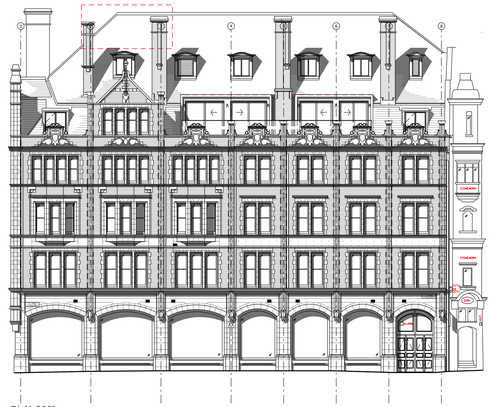


**Proposed Elevation E1 (1:200)**
FOR ELEVATION @ 1:50 SCALE PLEASE REFER TO DRAWING al(05)131

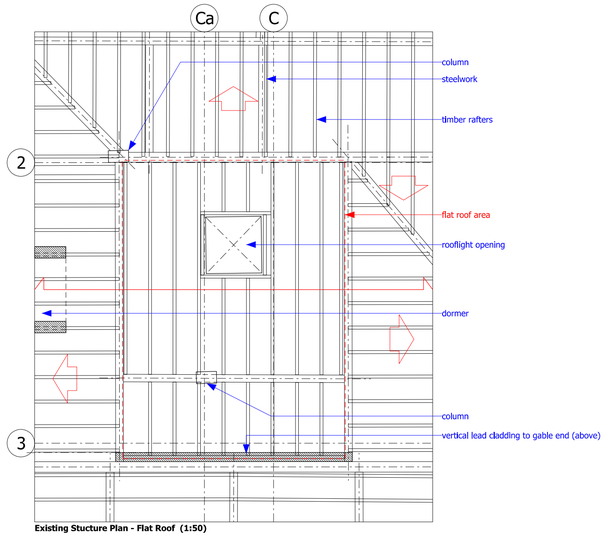


**Existing Stucture Plan - Flat Roof (1:50)**

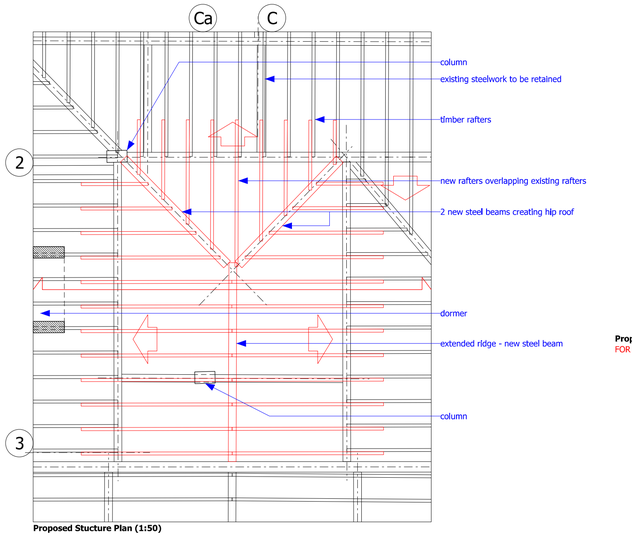



**Proposed Stucture Plan (1:50)**

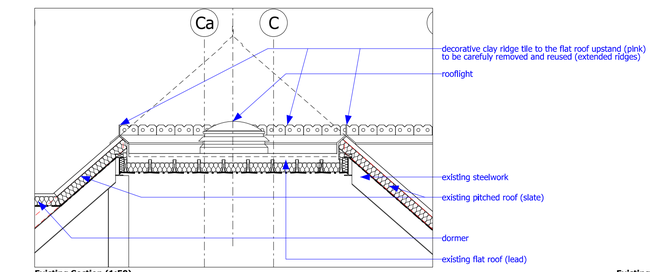


**Existing Section (1:50)**



**Existing Elevation E2 (1:200)**
FOR ELEVATION @ 1:50 SCALE PLEASE REFER TO DRAWING al(05)030

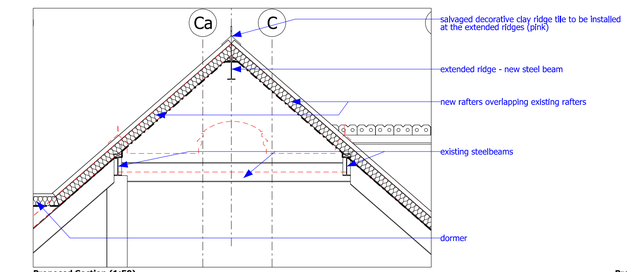


**Proposed Section (1:50)**



**Proposed Elevation E2 (1:200)**
FOR ELEVATION @ 1:50 SCALE PLEASE REFER TO DRAWING al(05)130

Scale 1:50
0 0.5m 1m 2.5m

Scale 1:200
0 2m 5m 10m

Scale 1:50
0 0.5m 1m 2.5m

Scale 1:200
0 2m 5m 10m

bridge
architects

**address** 14 Old Mill Street, Manchester, M4 6DZ
**directors** Russell Bridge RIBA ARB Victoria Hilton ARB

**phone** 0161 879 2828 **web** www.bridgearchitects.com
**company #** 07793934 **email** info@bridgearchitects.com

**revision notes**
rev P01 - 2026-07-10 - WIP (Preliminary) Issue.
rev P02 - 2026-07-22 - Elevations updated.

| | | | |
|---|---|---|---|
| **project** | Winter's Buildings, Manchester | **drawing title** | Main Roof Alterations |
| **client** | The Winters Building Freehold Ltd | **drawing scale** | 1:50 & 1:200 @ A1; 1:100 & 1:400 @ A3 |
| **job no.** | 0277 | **drawing created** | June 2026 |
| **drawing no.** | al(05)240 | **drawing rev** | P02 |

PLANNING

bridge
architects

This design and drawing is the copyright of bridge architects ltd and may not be reproduced in any form without prior written consent. Issue of the drawing does not impart any real or implied copyright licence.