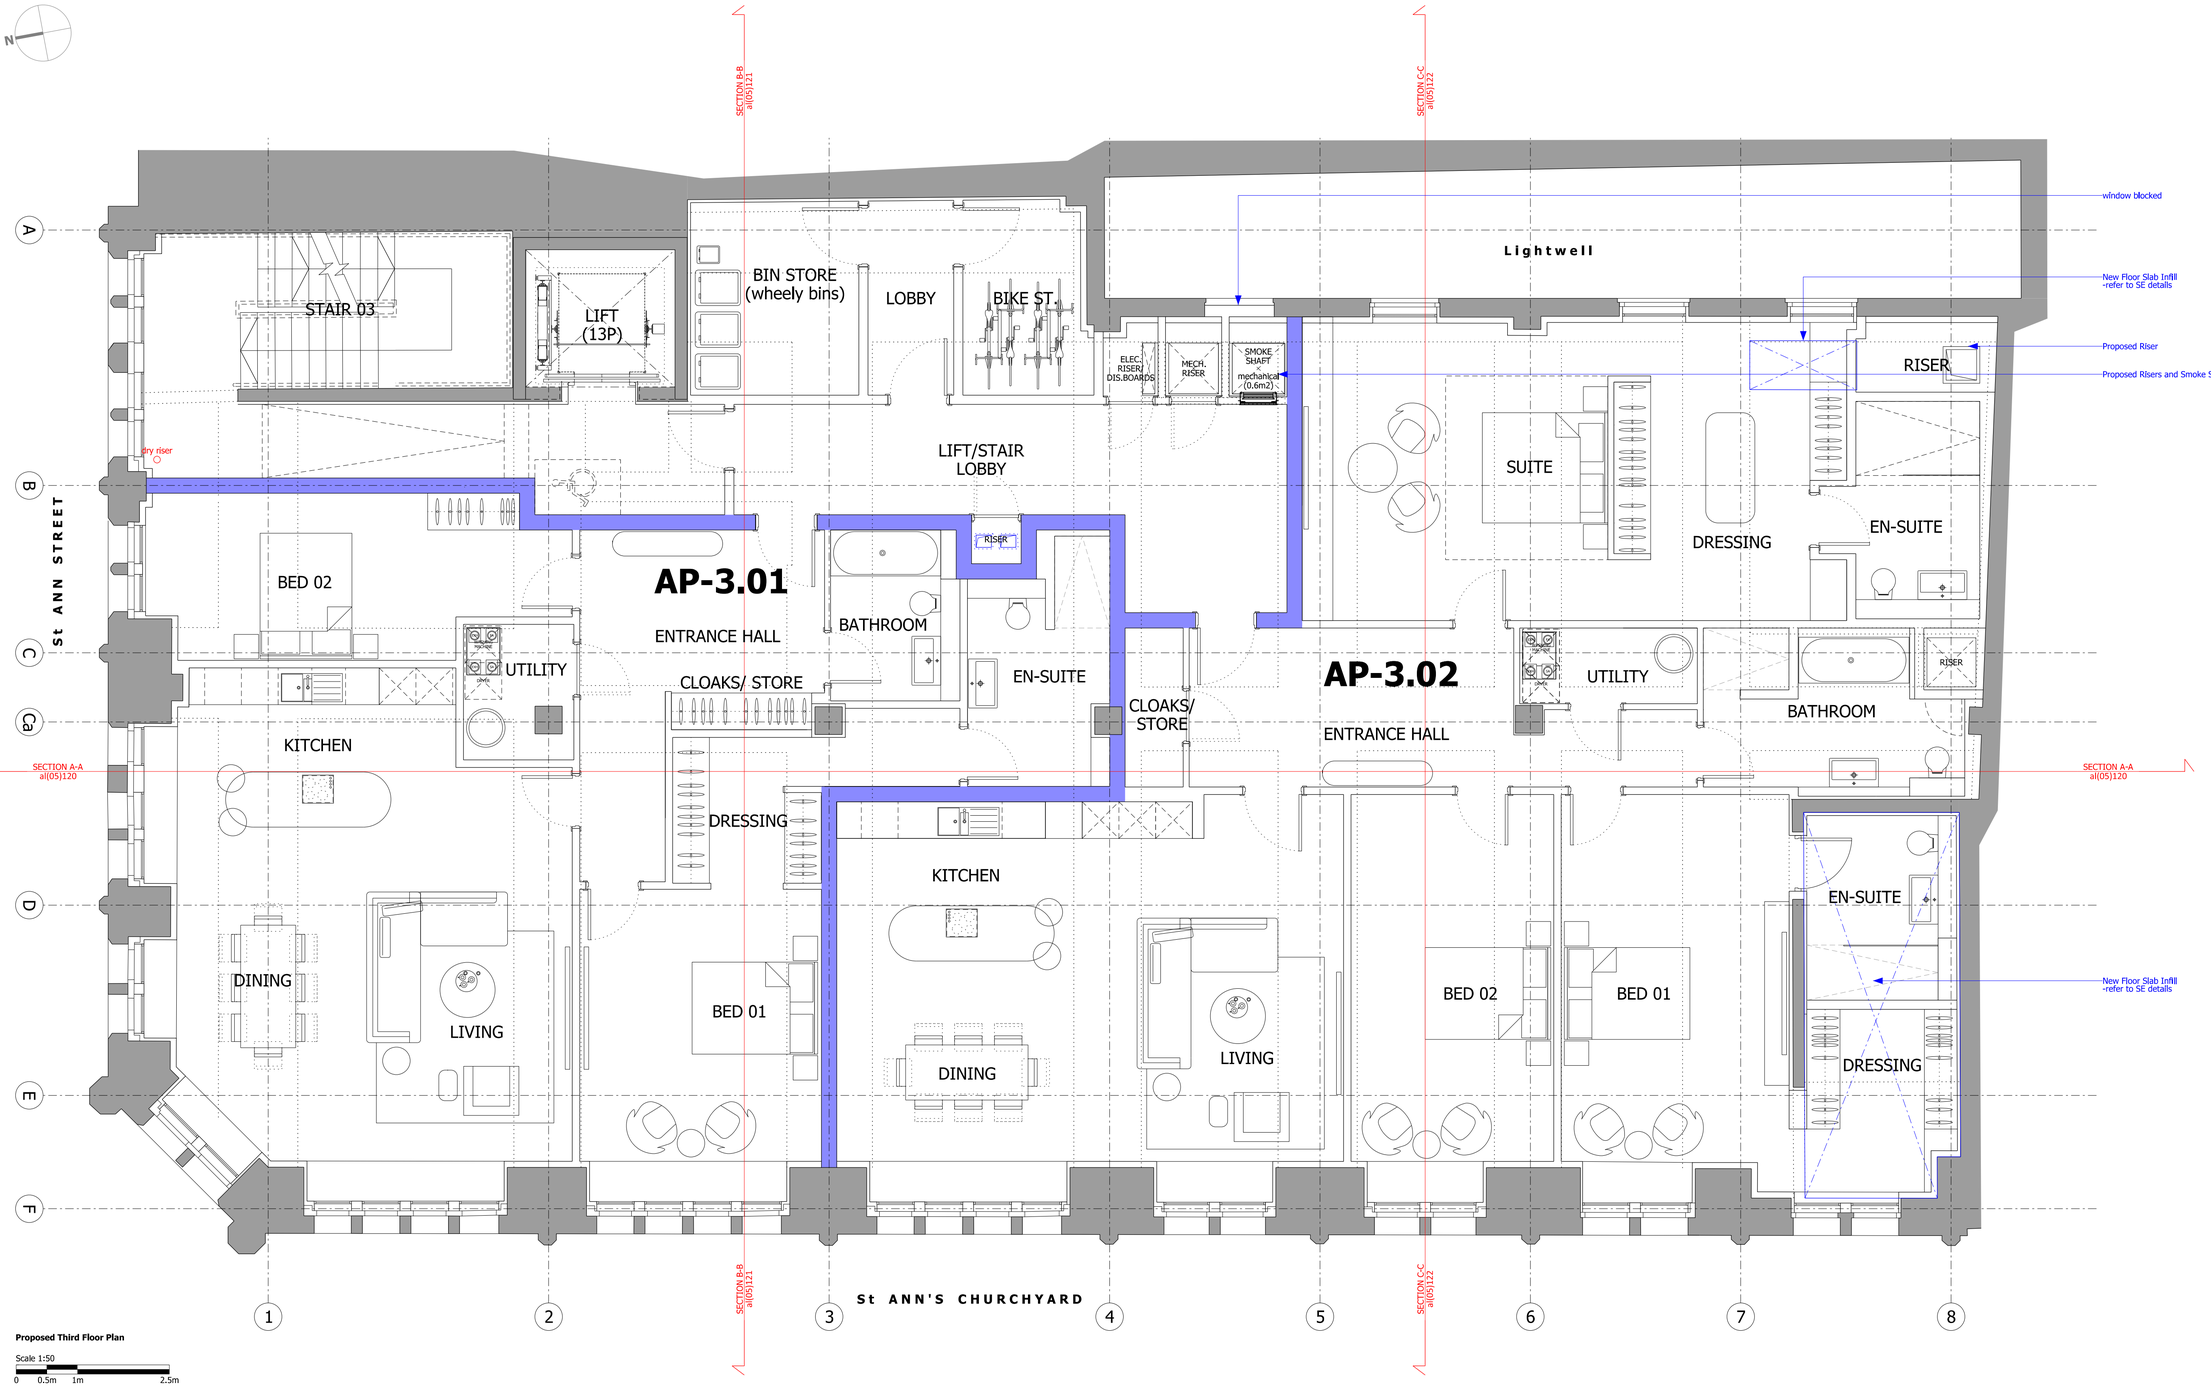


Proposed Third Floor Plan

Scale 1:50

0 0.5m 1m 2.5m

bridge architects

address 14 Old Mill Street, Manchester, M4 6DZ
directors Russell Bridge RIBA ARB Victoria Hilton ARB
phone 0161 879 2828 **web** www.bridgearchitects.com
company # 07793934 **email** info@bridgearchitects.com

revision notes

rev P01 • 2026-07-10 • WIP (Preliminary) Issue.
rev P02 • 2026-07-22 • General Revision: 2 new risers, internal insulation, secondary glazing, bathroom and ensuite layouts revised, utility cupboard in apt. 101 enlarged.

project	Winter's Buildings, Manchester	**drawing title**	Proposed Third Floor Plan (Level 03)
client	The Winters Building Freehold Ltd	**drawing scale**	1:50 @A1/ 1:100 @A3
job no.	0277	**drawing created**	June 2026
drawing no.	al(05)114	**drawing rev**	P02

PLANNING

bridge architects

This design and drawing is the copyright of bridge architects ltd and may not be reproduced in any form without prior written consent. Issue of the drawing does not impart any real or implied copyright licence.