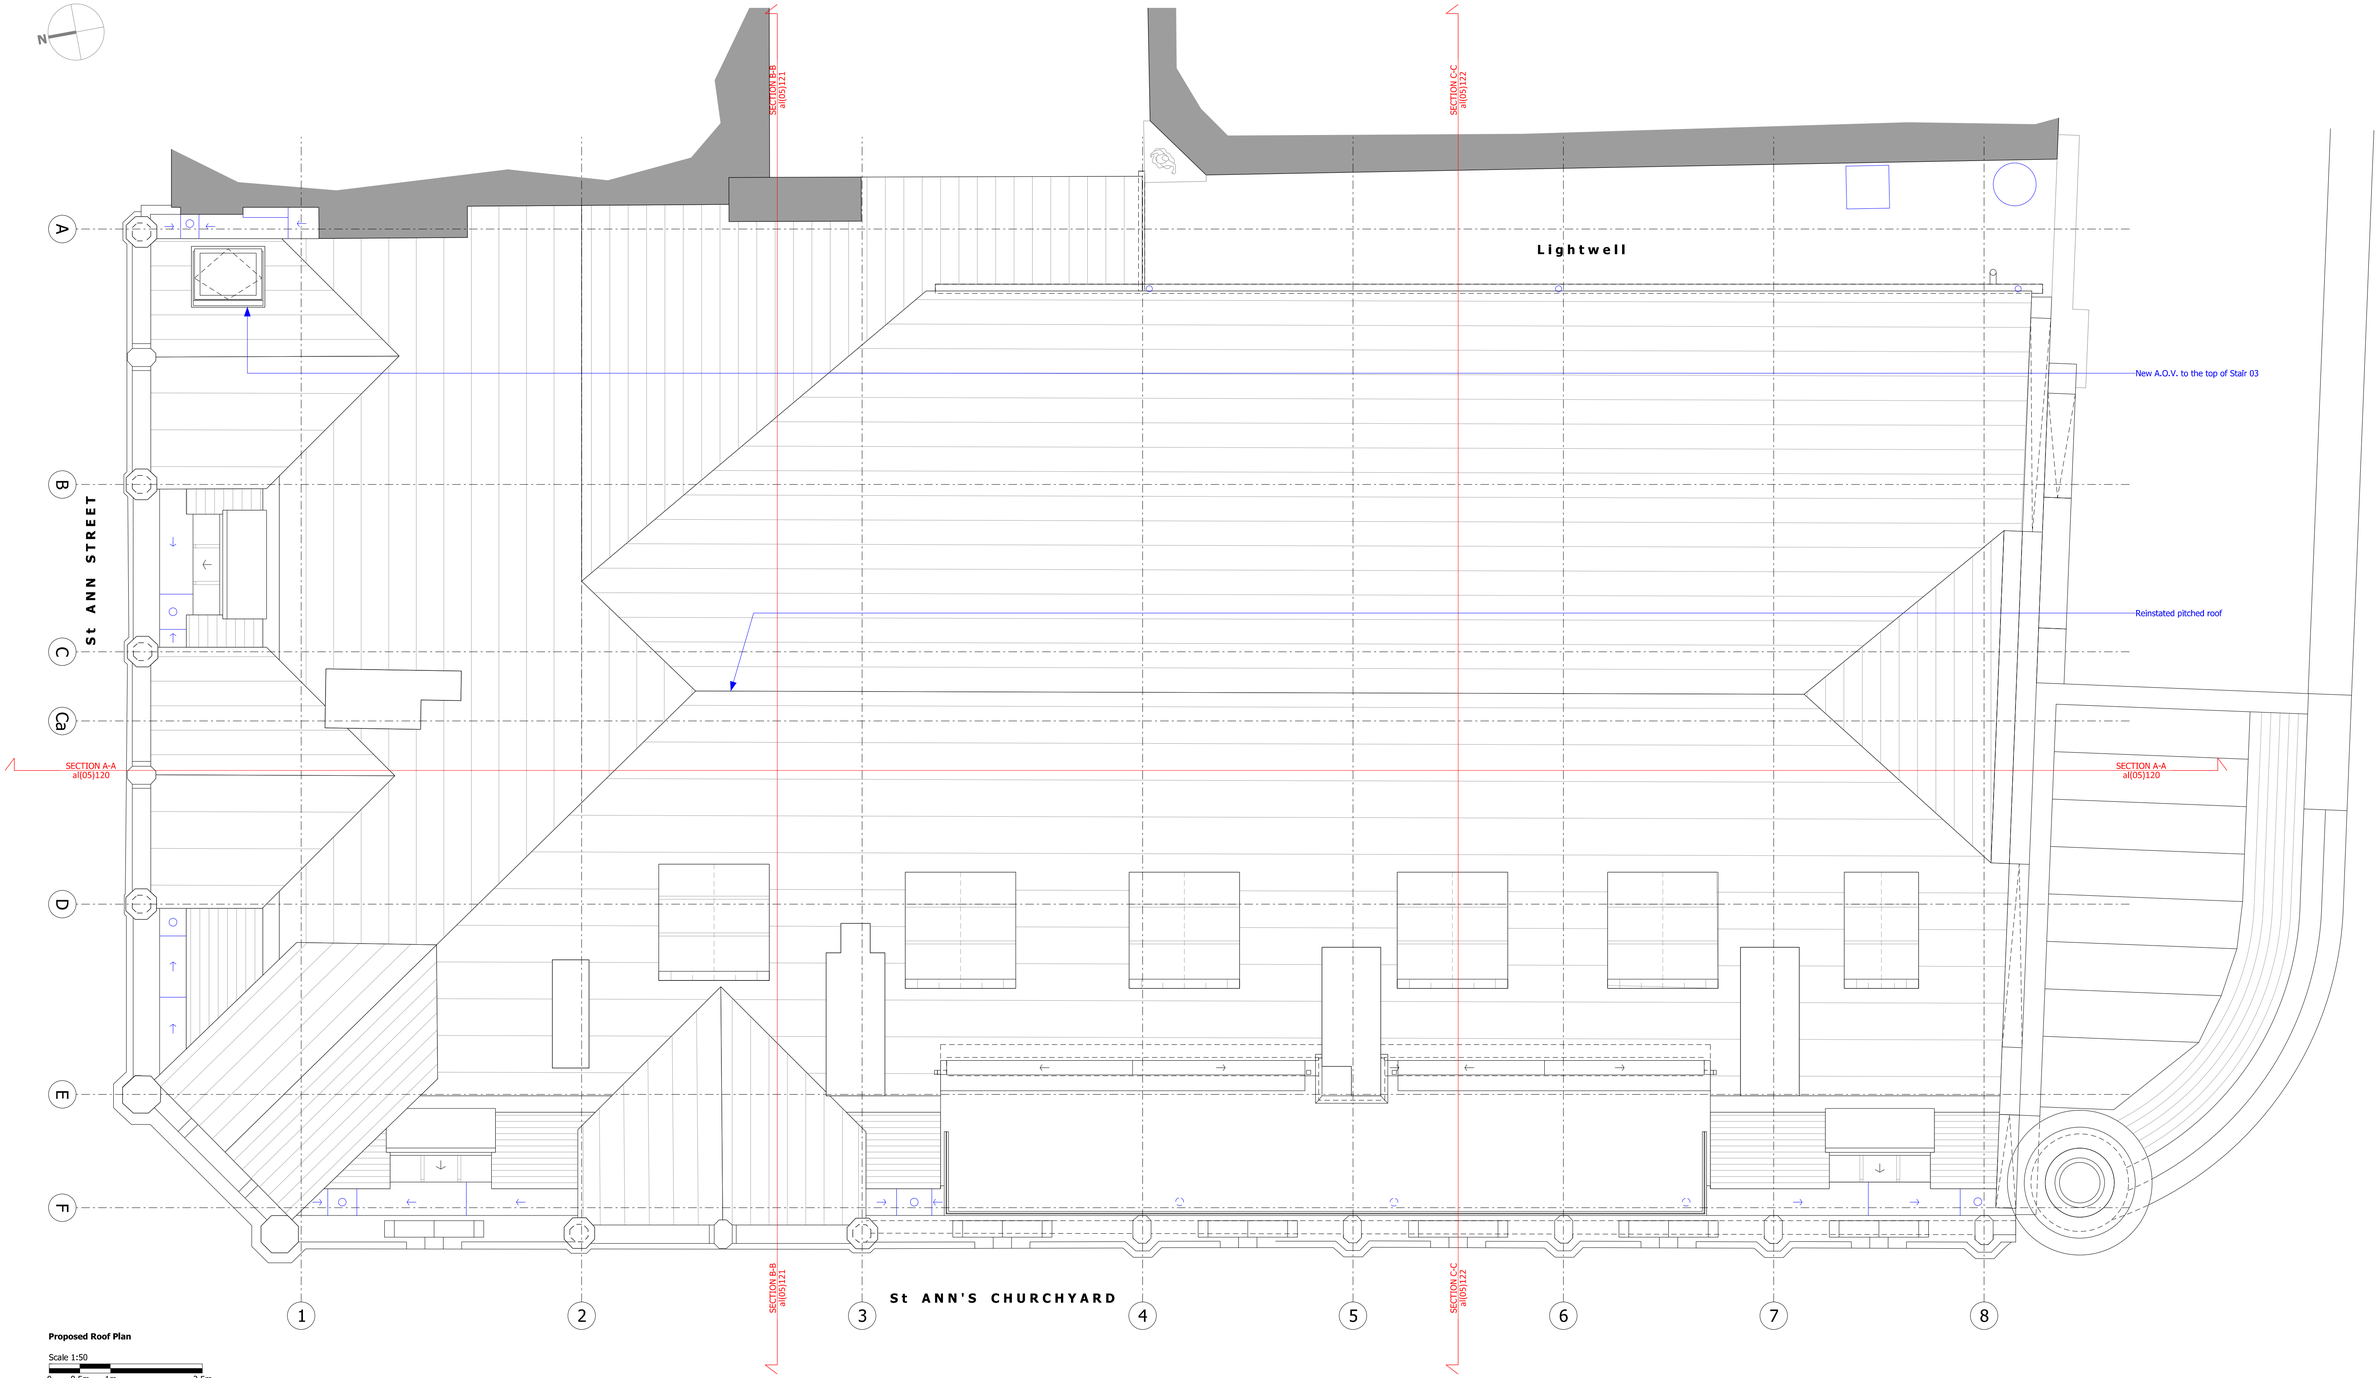


Proposed Roof Plan

Scale 1:50

0 0.5m 1m 2.5m

bridge architects

address 14 Old Mill Street, Manchester, M4 6DZ
directors Russell Bridge RIBA ARB Victoria Hilton ARB

phone 0161 879 2828 **web** www.bridgearchitects.com
company # 07793934 **email** info@bridgearchitects.com

revision notes
rev P01 - 2026-07-10 - Planning-First Issue.

project	Winter's Buildings, Manchester	**drawing title**	Proposed Roof Plan
client	The Winters Building Freehold Ltd	**drawing scale**	1:50 @A1/ 1:100 @A3
job no.	0277	**drawing created**	June 2026
drawing no.	al(05)116	**drawing rev**	P01

PLANNING

bridge architects

This design and drawing is the copyright of bridge architects ltd and should not be reproduced in any form without prior written consent. Issue of the drawing does not impart any real or implied copyright license.