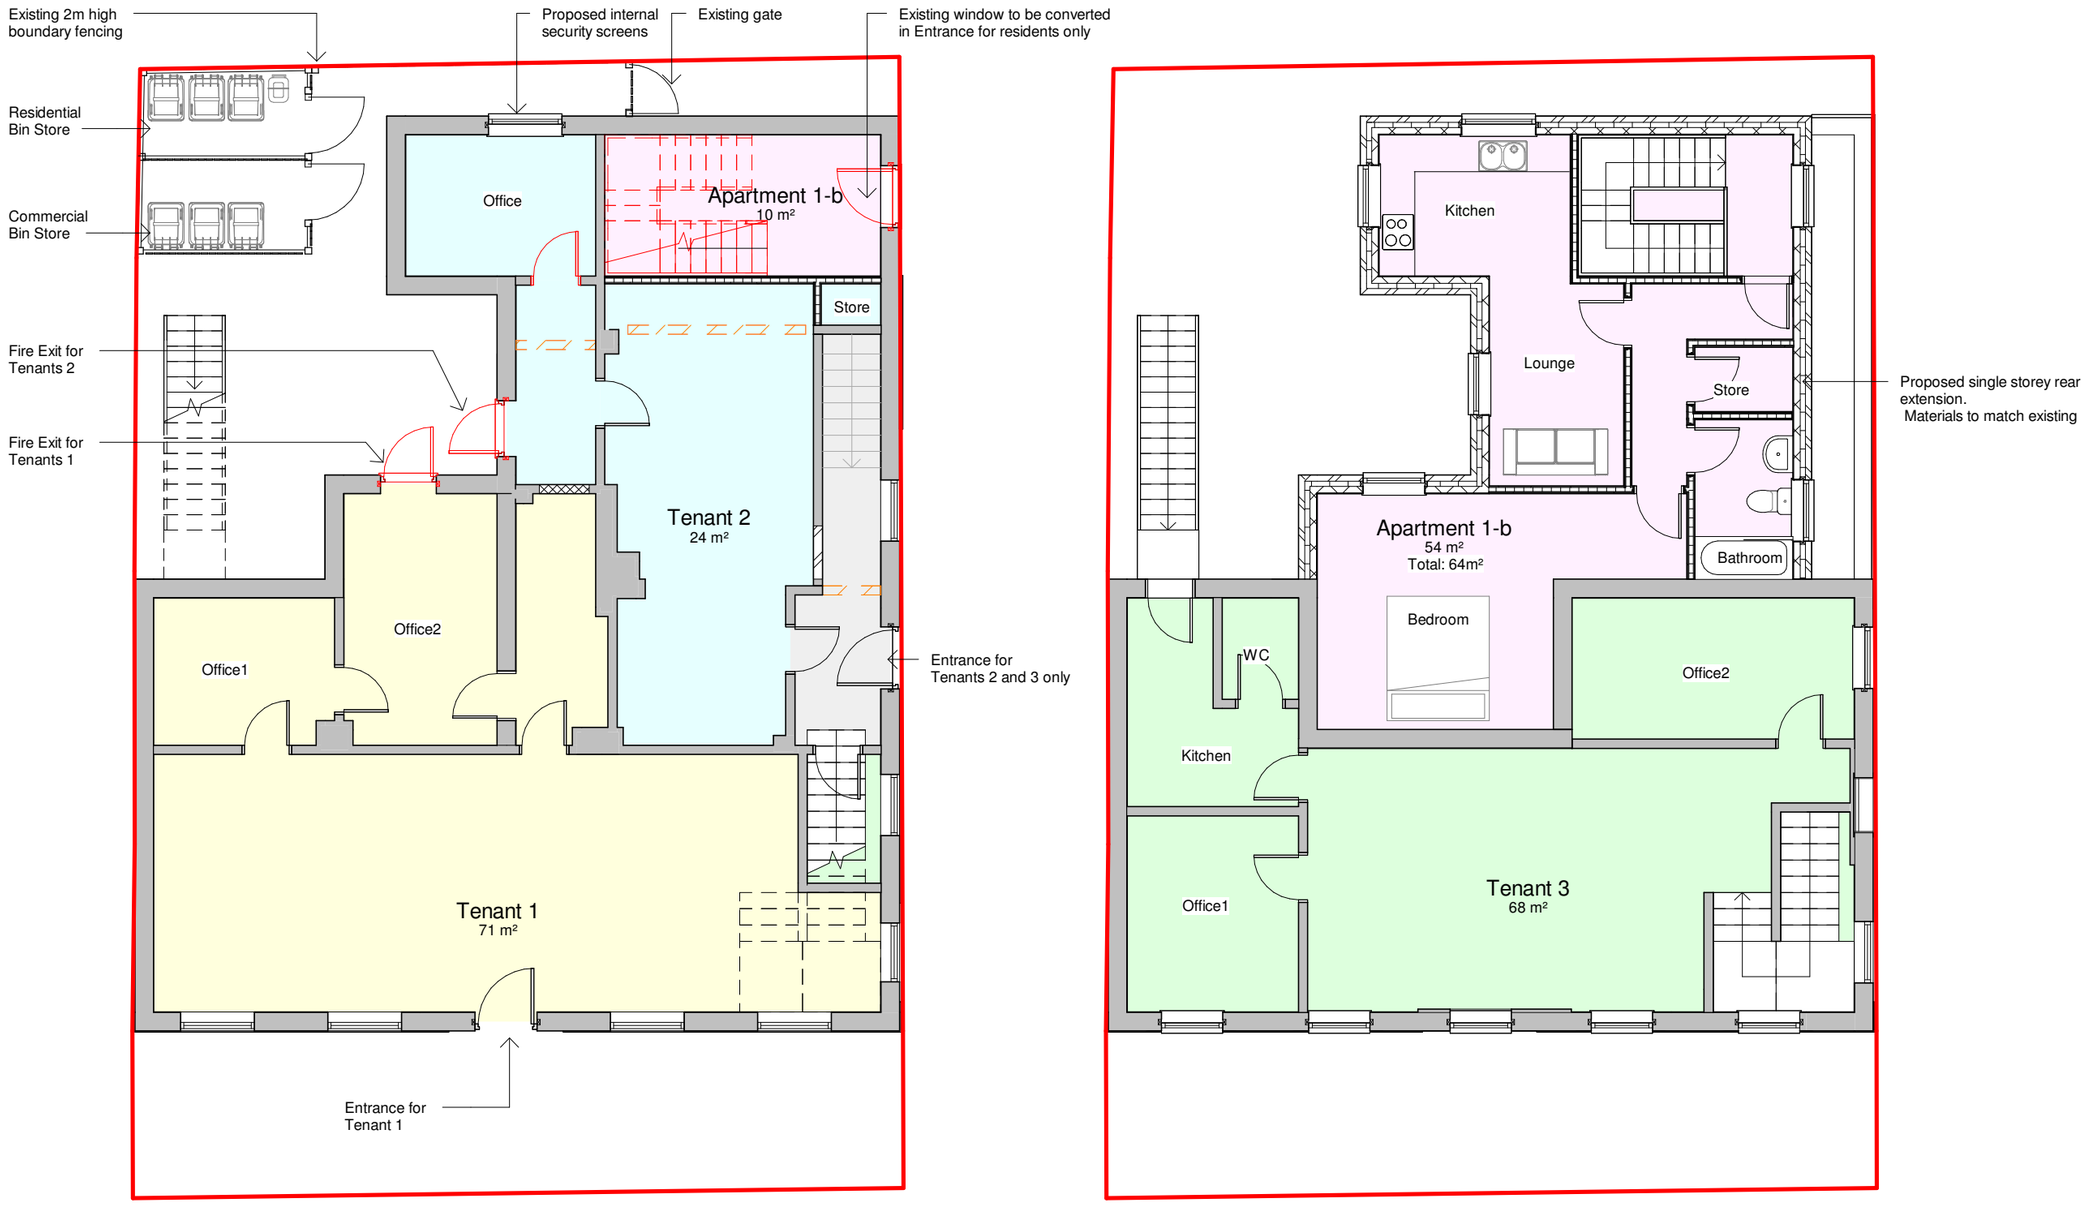


1 Proposed Ground Floor Plan

1 : 100

2 Proposed First Floor Plan

1 : 100

0 1 2 3 4m

1:100

General Notes

The Architect shall have no responsibility for any use made of this document other than for that which it was prepared and issued.

All dimensions should be checked on site. Do not scale from this drawing

To be read in conjunction with all other Consultant's drawings.

The Architect to be immediately notified of any discrepancies.

Copyright on this drawing retained by the Architect.

LEGEND

- Site Boundary
- Apartment - 1-bed
- Shared Area
- Tenant 1
- Tenant 2
- Tenant 3

No.	Date	Dwn	Chk	App	Revision or reason for issue
P5	29/07/26	AK	SH		Amended Drawings
P4	16/07/26	SA	SH		Amended Drawings
P3	10/07/26	SA	SH		Amended Drawings
P2	19/05/26	AK	SH		Amended Drawings
P1	27/03/25	SA	SH		Initial Issue

Client

Abdul Basit

createitstudios ...leave an impression

Architect
Create It Studios (NW) Ltd
3 Stevenson Square, Manchester M1 1DN
0161 521 3234
www.createitstudios.co.uk
info@createitstudios.co.uk

Project Title

1089 Stockport Rd, Manchester M19 2RE

Scale / North Point

1 : 100

Drawing Title

Proposed Floor Plans

Drawing Number: A1589(02)AP002

Revision: P5

Drawing Status

Preliminary