


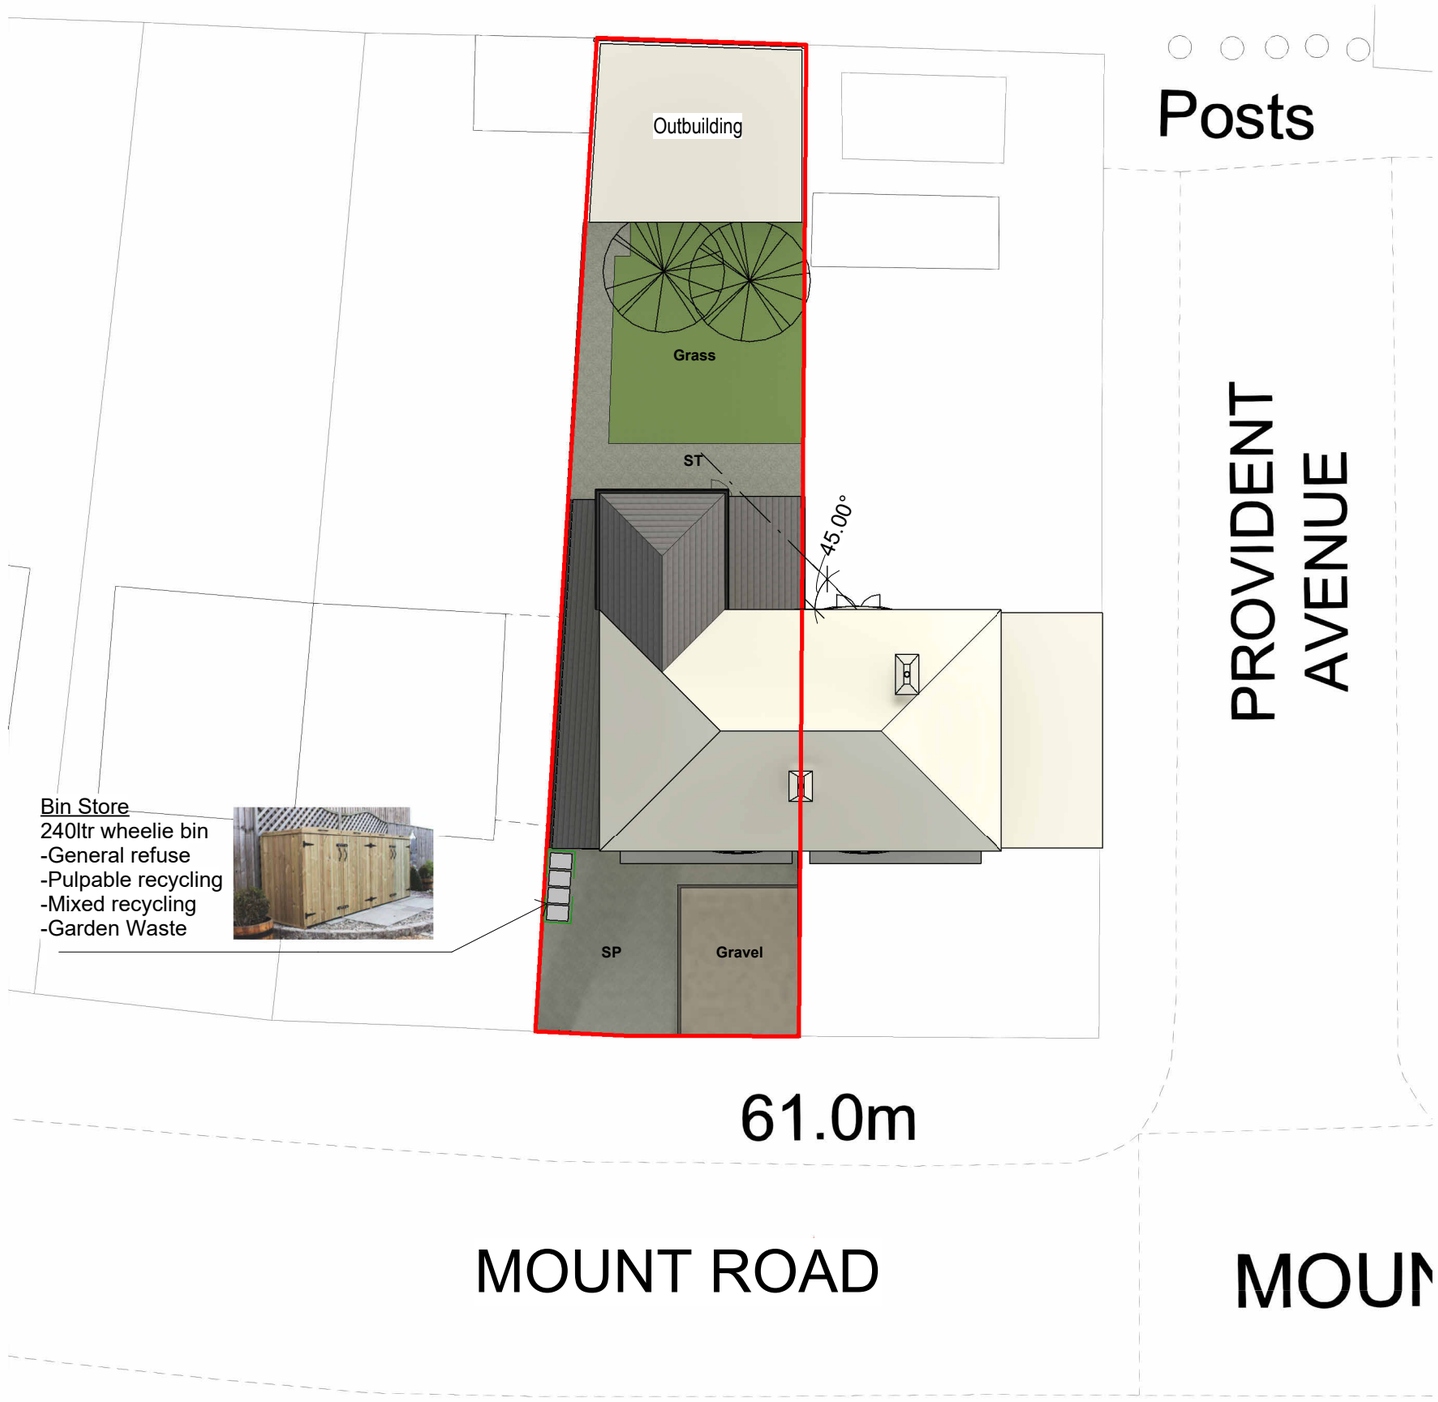

Bin Store
240ltr wheelie bin
-General refuse
-Pulpable recycling
-Mixed recycling
-Garden Waste

North

Location Plan
1 : 1250

North

Site Plan
1 : 200

COPYRIGHT © ALL RIGHTS RESERVED BY ARCHITEK BDC LTD. DRAWING INDICATES DESIGN INTENT ONLY. NOT TO BE USED FOR CONSTRUCTION UNLESS STATED SO. TO BE READ IN CONJUCTION WITH OTHER DRAWINGS OR SPECIFICATION WHERE PROVIDED.

ARCHITEK
BUILDING DESIGN CONSULTANCY
0161 511 8479
vikas@architek.uk
916 Stockport Road, Levenshulme, Manchester, M19 3AB

No.	Description	Date
P1	Issue to Planning	01.06.2026
P2	Bin store added to site plan	29.07.2026

PROJECT
Part two/single storey rear and single storey side extension

Manchester City Council

PURPOSE OF ISSUE
Planning

ADDRESS
359 Mount Rd,
Manchester M19 3HW

SHEET
Location and Site Plan

CLIENT
Waseem Akhtar

Date	Project number	Scale (@ A3)
03.02.2025	1313	As indicated

Drawn by	DRAWING NUMBER	REV
NA	A101	P2

Checked by
VA