

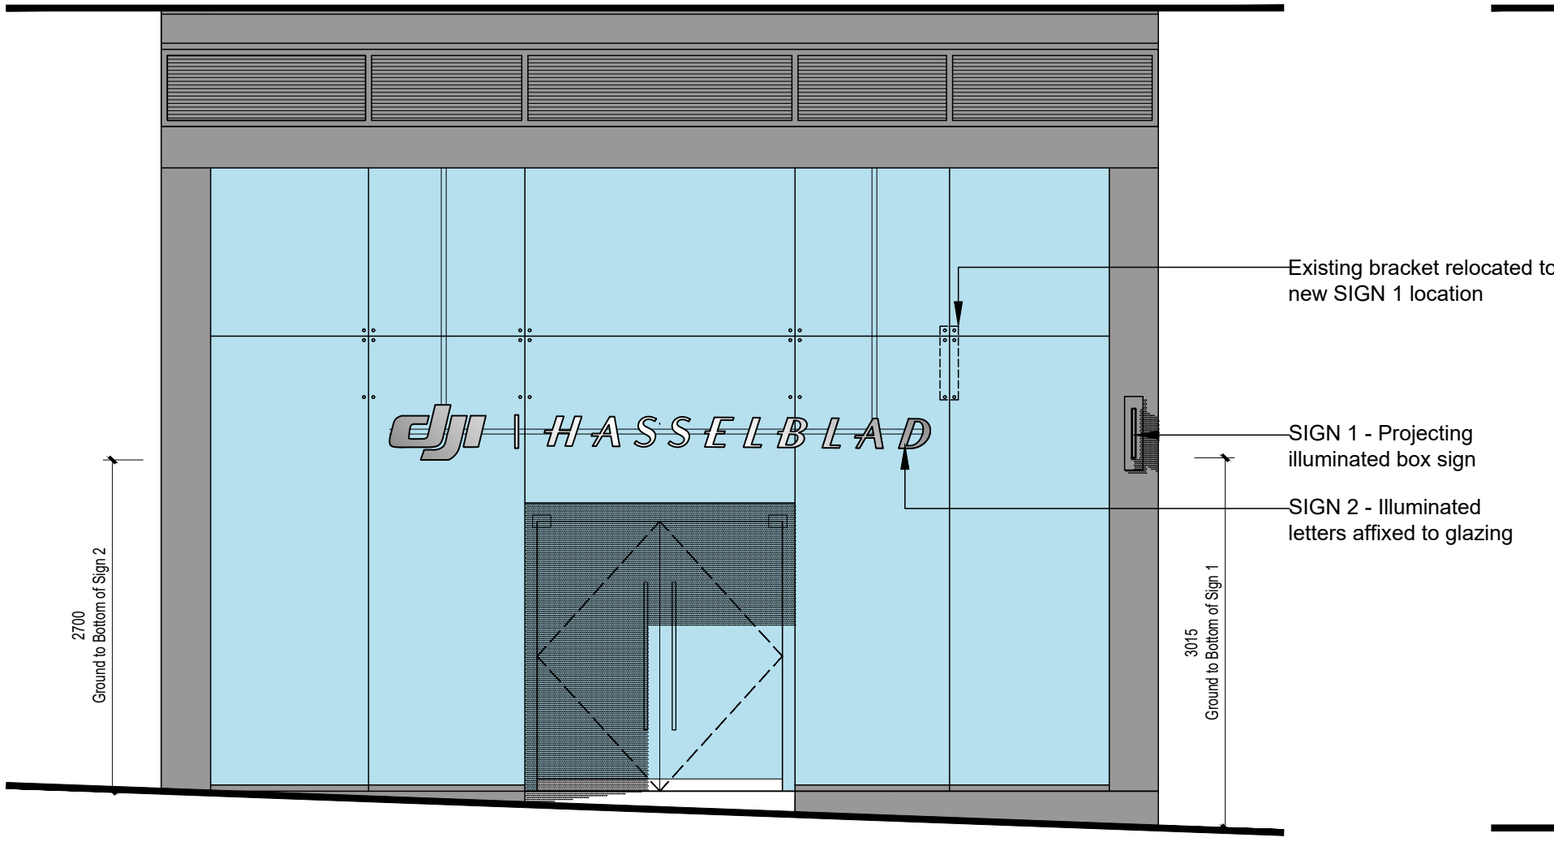



Proposed Front Elevation

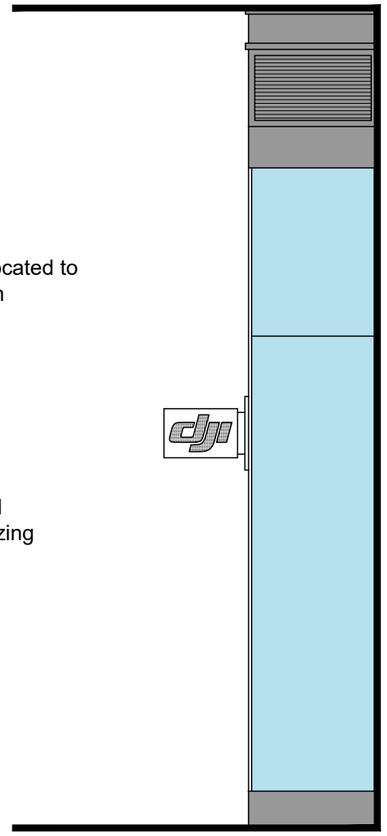

Proposed Side Elevation

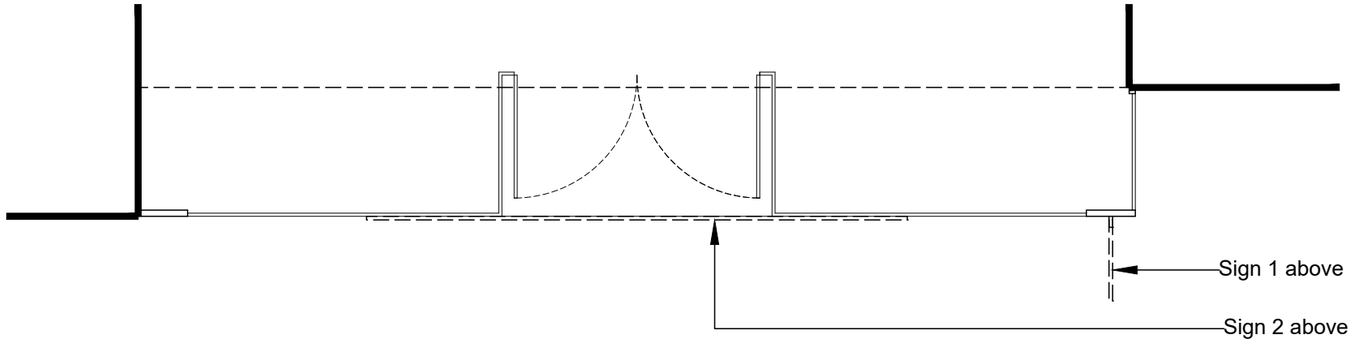

Proposed Ground Floor (Part)

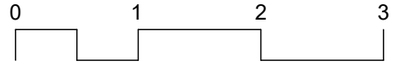

NOTE

Refer to separate drawings for details of each sign

Rev	Note	By	Date
B	Sign 1 aligned with Sign 2	IMA	29.07.26
A	Sign 1 width reduced Signs 1 and 2 relocated Sign 3 omitted	IMA	27.07.26

Scale:	1:50	**Size:**	@A3
Date:	26.05.26	**Status:**	PL
Drawn:	IMA	**Checked:**	-
Job No:	1164	**Drg No:**	05 Rev B
Title:	Proposed Signage - General Arrangement		
Project:	DJI 28 Market St Manchester M4 3AT		
Client:	Master Electronic Technology		

DHA ARCHITECTS
The Old Barns | 85 Camden St | Birmingham | B13DD
Tel: 0121 200 2638 email: design@dhaa.co.uk
www.dhaa.co.uk
RIBA Chartered Practice