
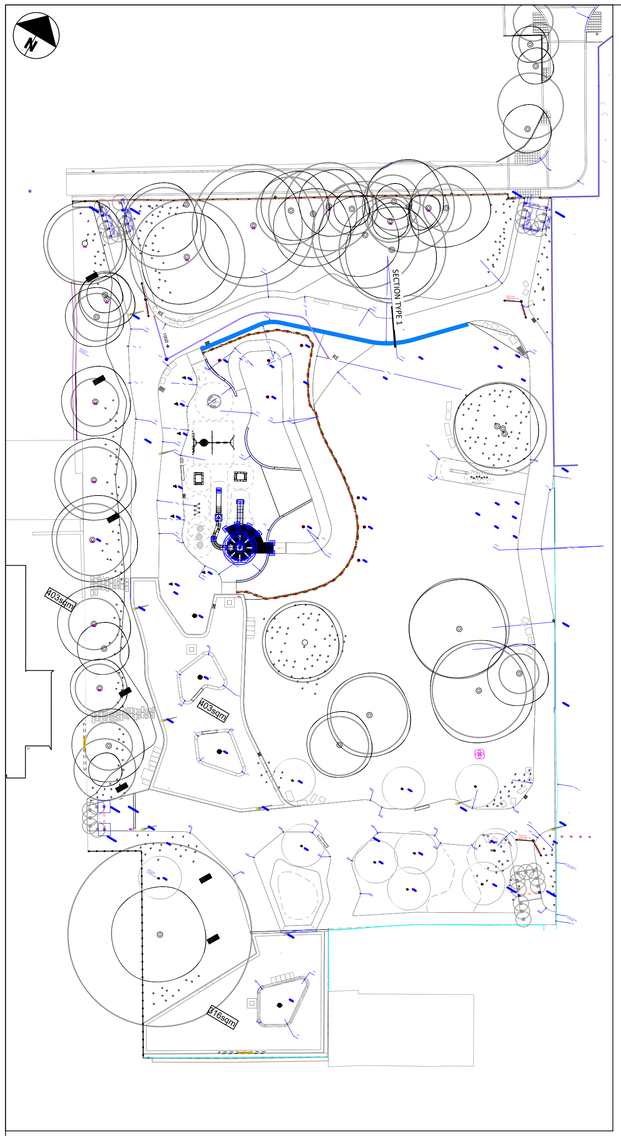


KEYPLAN
SCALE 1:500

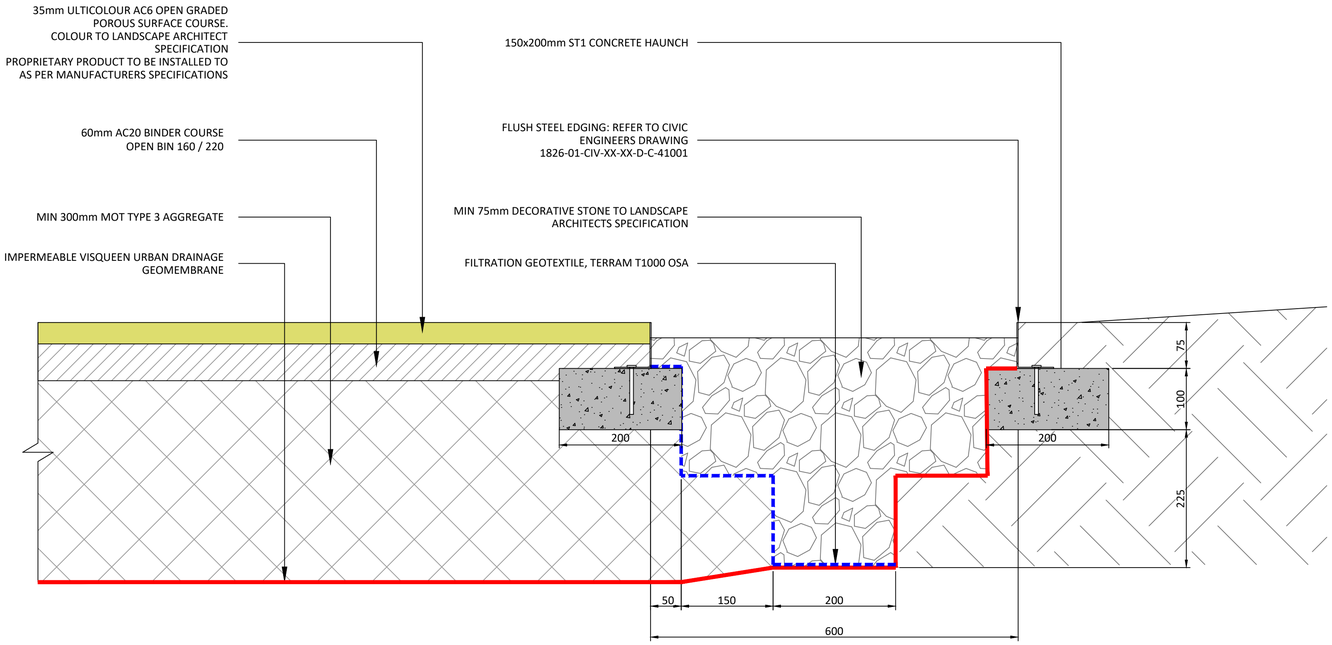

SECTION TYPE 1 - WITHOUT PERFORATED PIPE
TYPICAL CROSS SECTION
GRADED LONGITUDINALLY TOWARDS PERFORATED PIPES
POROUS ASPHALT AND SWALE

STANDARD NOTES

1. THIS DRAWING IS TO BE READ IN CONJUNCTION WITH ALL RELEVANT ARCHITECT'S AND ENGINEER'S DRAWINGS AND THE SPECIFICATIONS.
2. THIS DRAWING SHOULD NOT BE SCALED.
3. ALL DIMENSIONS ARE TO BE VERIFIED BY THE CONTRACTOR ON SITE.
4. ALL DISCREPANCIES SHOULD BE REPORTED TO C.A./E.A. PRIOR TO THE COMMENCEMENT OF WORKS.

© CIVIC ENGINEERS LIMITED

FINAL CONSTRUCTION
THIS DRAWING HAS BEEN ISSUED AS A RECORD OF DESIGN INFORMATION PROVIDED FOR CONSTRUCTION. IT SHOULD NOT BE RELIED UPON AS AN ACCURATE AS-BUILT RECORD OF COMPLETED WORKS

DATE	REV	DESCRIPTION	DRAWN	CHKD
19.06.25	C03	FINAL CONSTRUCTION ISSUE	TC	CK
15.04.24	C02	UPDATED TO SUIT LATEST DRAINAGE LAYOUT	ZG	TC
21.03.24	C01	SUBMITTED FOR CONSTRUCTION	ZH	CK

Civic Engineers
MANCHESTER Carver's Warehouse, 77 Dale Street, Manchester, M1 2HG. Tel: 0161 228 6757
LONDON Reeds Wharf, 33 Mill Street, London SE1 2AX. Tel: 020 7253 7977
LEEDS 1 Saw Mill Street, Water Lane, Leeds, LS11 5WE. Tel: 0113 2025 130
GLASGOW 35 Virginia Street, Glasgow, G1 1TN. Tel: 0141 370 1826
www.civicengineers.com

PROJECT
POLAND STREET ZONE

TITLE
ANCOATS GREEN
TQ18
DRAINAGE SWALE DETAIL

DRAWING STATUS	STATUS CODE
FINAL CONSTRUCTION	-

CE PROJECT No.	SCALE @ A1	DATE CREATED	DRAWN	CHECKED
1826-01	1:10	MAR '24	ZH	CK

DRAWING No.: 1826-01-CIV-XX-XX-D-C-31005
REV: C03

FILE LOCATION PATH: