
COPYRIGHT OF ATELIER MB LTD
DO NOT SCALE FROM THIS DRAWING
DIMENSIONS TO BE CHECKED ON SITE

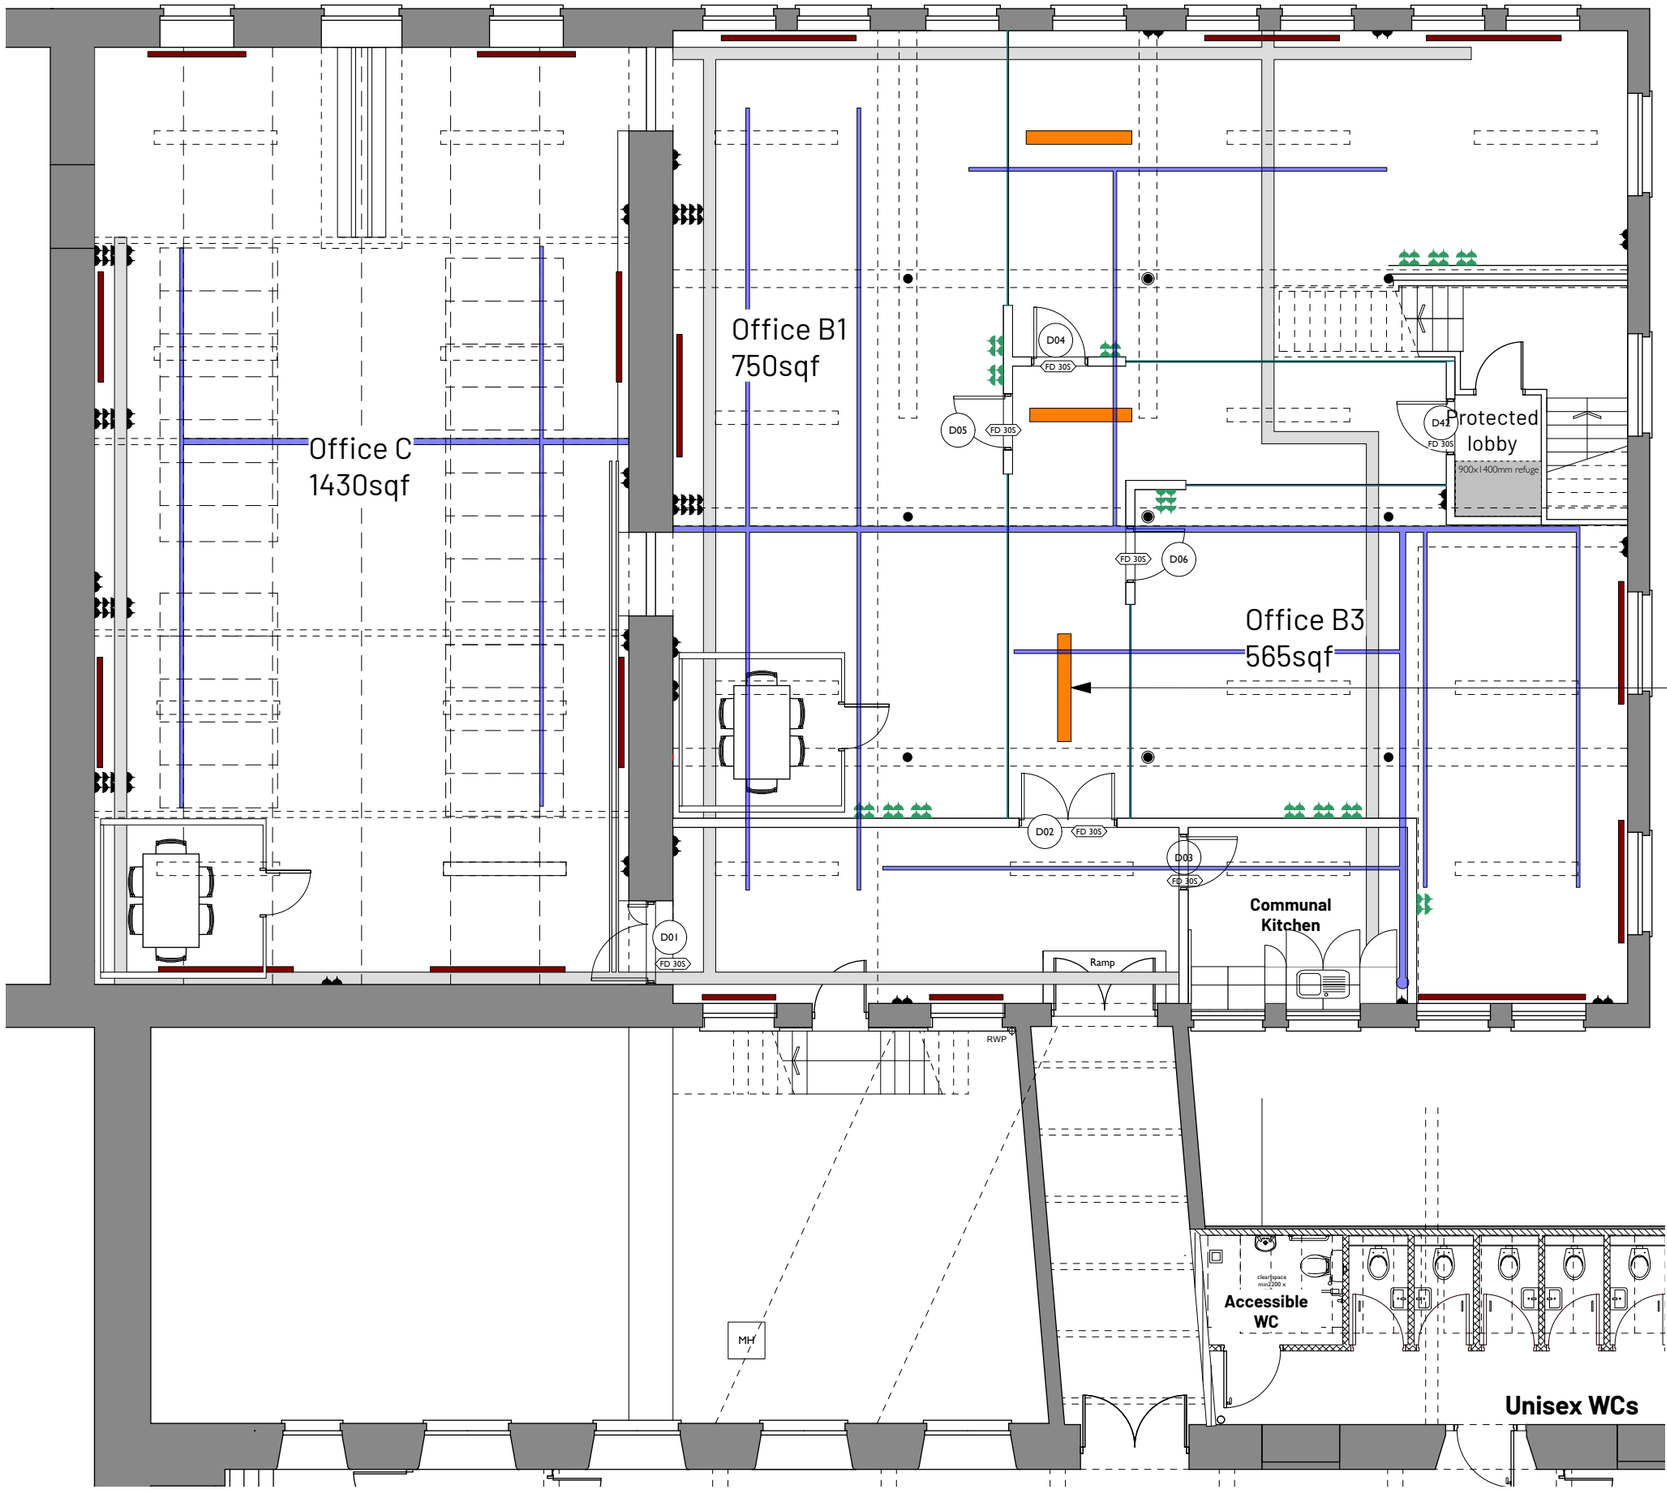

1 Proposed Lighting Plan
Scale: 1:100

Key

- Existing cable trays
- Existing radiator
- Existing Sprinkler water pipes
- Proposed lighting
- Proposed fire rated back box\Double plug socket

REV	NOTE	DRN	CHK
A 28/07/2026	Updated to match Office Plan	GS	AB

Chatham Office

Proposed Reflected Ceiling Plan

PROJECT REF.	2104
DRWG NO.	P(140)
REVISION	A
SCALE	1:100 @ A3
DATE 1st	Dec 25
DRAWN	GS

SK sketch E existing P proposed T tender C construction FI final issue

+44 161 236 0051
ARCHITECT@ATELIERMB.CO.UK
ATELIER.MB