
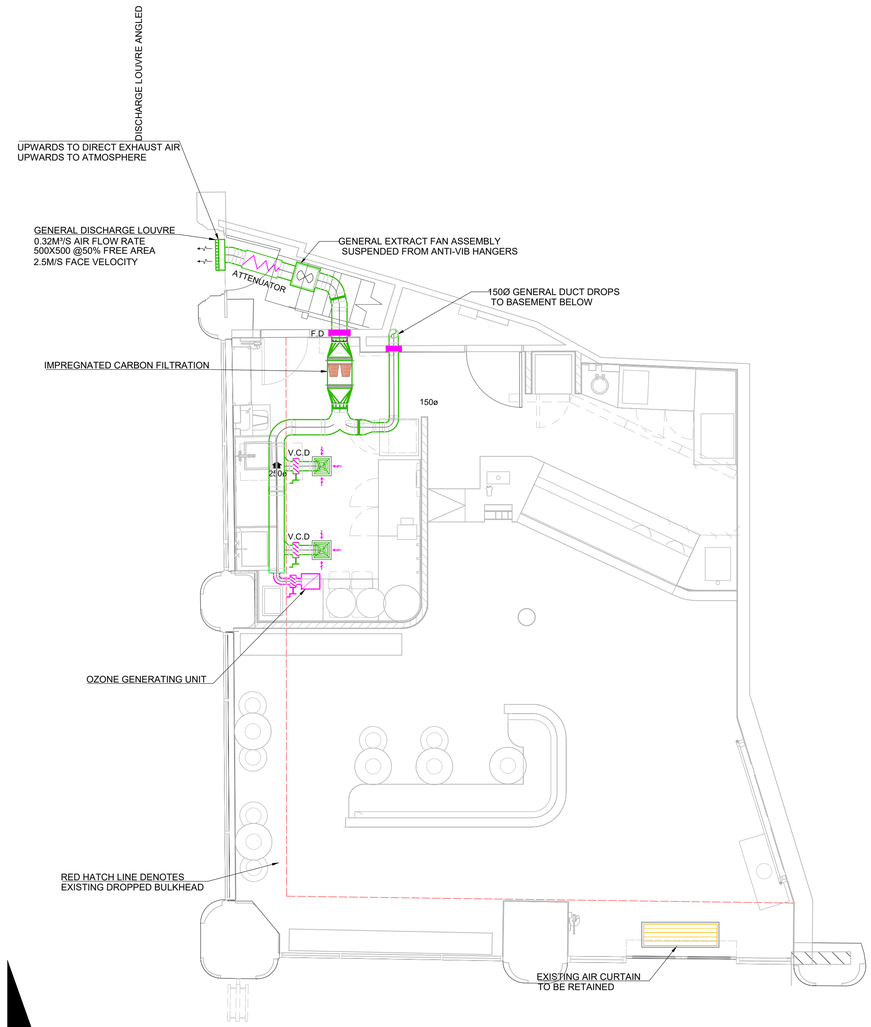


A

A

GROUND FLOOR PLAN VIEW

Scale: 1:50

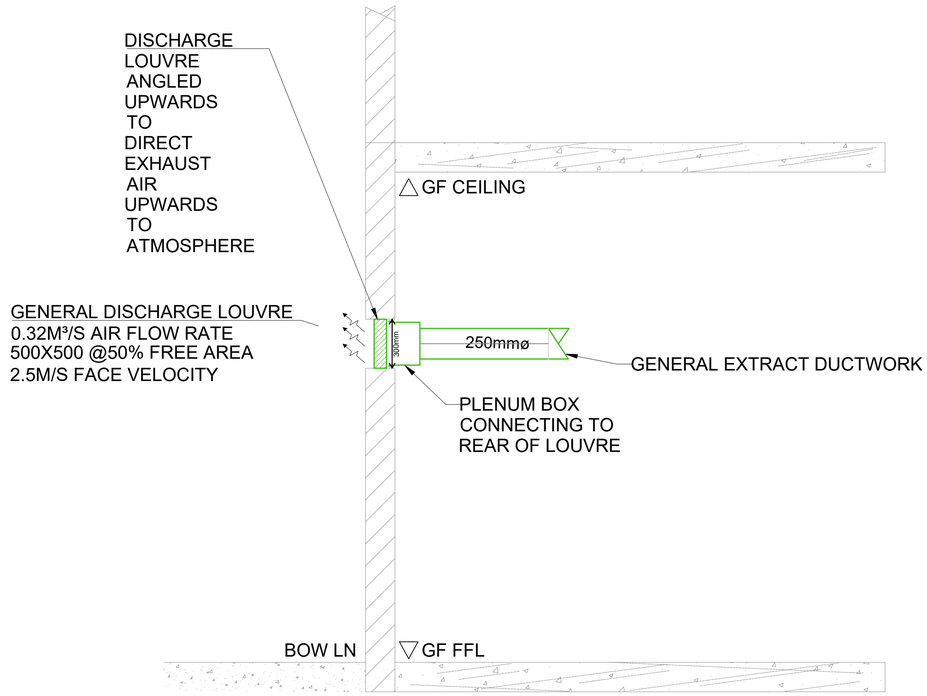

SECTION A-A

Scale: 1:25

GENERAL NOTES

□□ DO NOT SCALE FRO□ T□IS DRAWING□ WOR□ TO □EASURED DI□ENSIONS ONL□□ ALL DI□ENSIONS AND LEVELS ARE TO □E C□EC□ED ON SITE□

□□ ALL DI□ENSIONS ARE IN □□ UNLESS OT□ERWISE STATED

□□ ALL □ITC□EN E□TRACT DUCTWOR□ INSTALLED WIT□ ACCESS DOORS AT □□□□□□ CENTERS□ □RAC□ETS INSTALLED NO GREATER T□AN □□□□□□ APART□

LEGEND

VCD □ SP	VOLU□E CONTROL DA□PER
	SUPPL□ DIFFUSER
EG □	E□TRACT GRILLE
FD □	FIRE DA□PER
AD □	ACCESS DOOR
P□ □	ELECTRIC PANEL □EATER

AC GT □ AIR CONDITIONING SUPPL□ GRILLE

AC RA □ AIR CONDITIONING RETURN AIR

Rev	Description	Date
E	Annotations added	29/07/26
D	Odour Control Included	16/09/24
C	Internal Section included	11/09/24
B	Re-Position grilles and omit Fresh air intake	24/06/24
A	Re-Routed General Extract Discharge to above rear door	21/06/24

Boatman
Mechanical Services Limited

UNITS 10A-11A, ABBEY TRADING ESTATE
SYDENHAM, LONDON, SE26 5TW
TEL. 02087788877 ; FAX. 02087789500
E-MAIL: info@boatmanmechanical.co.uk

THE COPY RIGHT OF THIS DRAWING IS OWNED BY BOATMAN MECHANICAL SERVICES. THE CONTENTS OF THIS DRAWING MAY NOT BE COPIED NOR MANUFACTURED IN WHOLE OR IN PART WITHOUT PRIOR WRITTEN PERMISSION FROM BOATMAN MECHANICAL SERVICES.

PROJECT:
Zambrero Manchester

DESCRIPTION:
Proposed Mechanical Services
General Extract Detail

SCALE: 1:50	REVISION: E1
PAPER SIZE: A1	DRAWN BY: Justin.B
DRAWING No: 6366-03	DATE: 11.09.2024

Rev A B C D E