

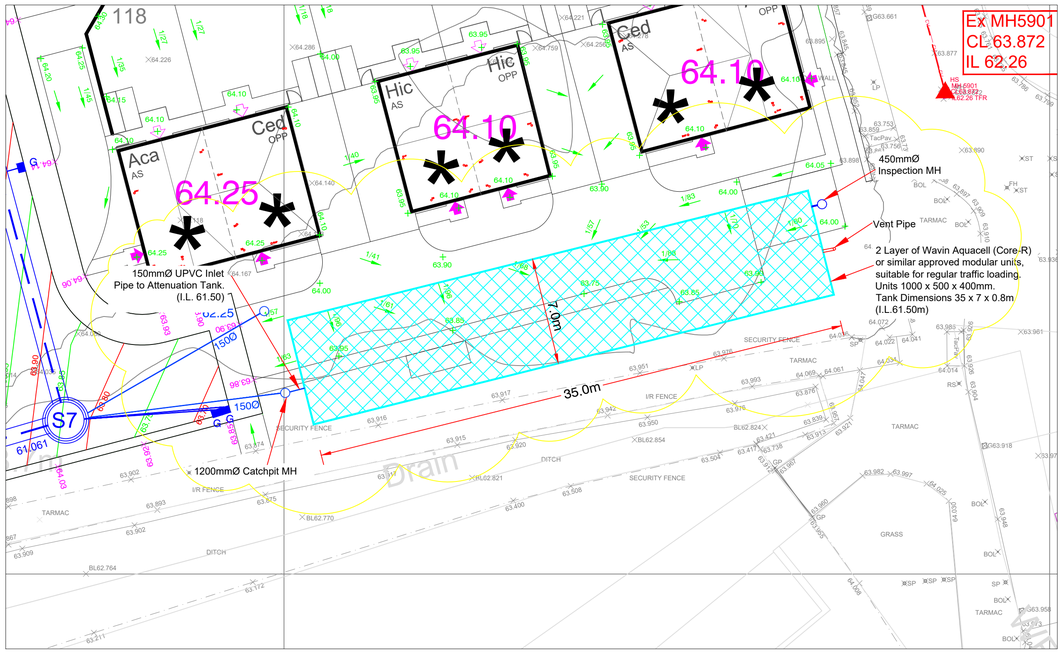



Attenuation Tank Location Plan
Scale 1:200

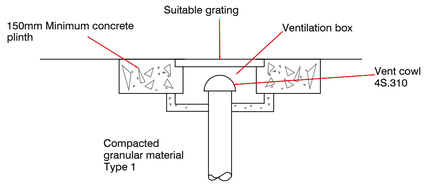

Vent Detail
Not to Scale

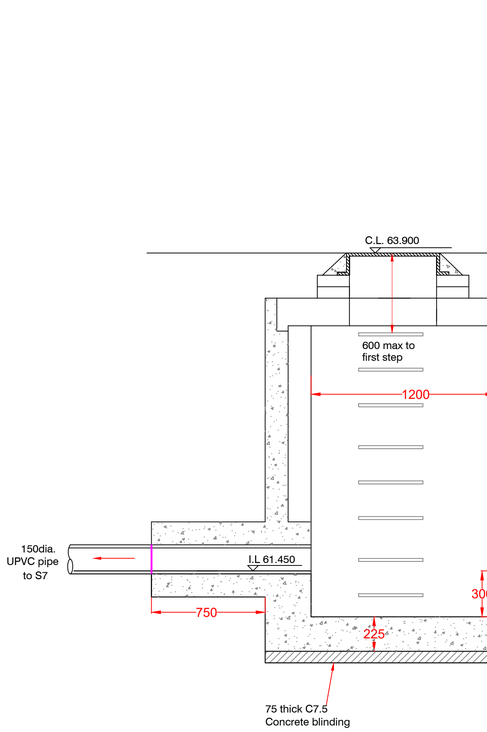

Catchpit Manhole Section
Scale 1:20

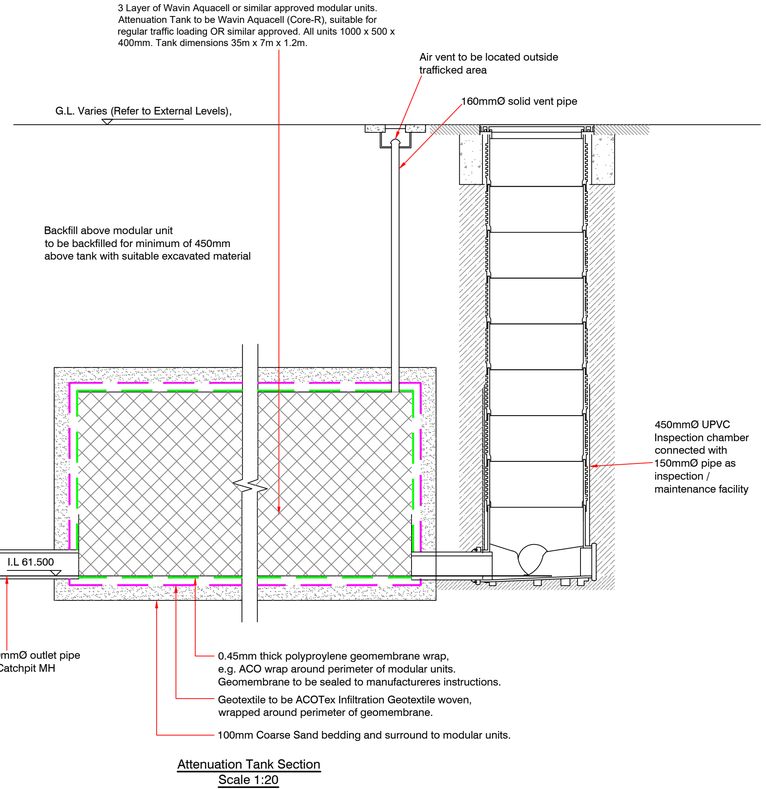

Attenuation Tank Section
Scale 1:20

NOTES

1. All dimensions are in millimetres unless otherwise shown
2. All private drainage works are to comply fully with part H of the Building Regulations.
3. All existing invert levels to be checked by the contractor at the start of works and any other discrepencies notified to the Engineer. All levels are based on topographical survey information provided by others.
4. All materials to bear the relevant B.S. Kitemark and comply fully with the specifications. All concrete & concrete products must use Sulphate resistant cement (unless the site investigation report proves that sulphate attack from soils and groundwater will not occur to withstand a class 3 condition).
5. All opening notices etc. as required under highways acts etc. are to be obtained prior to commencement of works. All works are to be inspected by L.A., NHBC or the Network Operator as applicable.
6. Where "Polypipe" UPVC pipes (or similar approved) are used in adoptable drainage they shall be handled and laid in accordance with the specification and guidance issued by the High Performance Pipe Association.
   A Class S Bed and surround must be used for such pipes.
7. Granular material all in accordance with Sewers for Adoption cl. 4.3.4.
8. Modular Units to be supplied by

   Wavin Limited
   Hazlehead
   Crow Edge
   Sheffield
   S36 4HG

   www.wavin.co.uk

   or similar approved

   Units shall be installed in accordance with the Manufacturers instructions.
9. See drainage layout for size of tank and cover/invert levels

Rev	Date	Initials	Details
A	14/06/24	SAP	Tank dimensions amended

Drawing Revisions

North Point

Quality Ass.

UKAS 005
Quality
Assurance
ISO 9001
SGS Certificate
GB02/54539

Project
Mount Road
Gorton

Client
Kellen Homes

Title
Offline Attenuation Tank
Details
Sheet 3

Original Size
A1

Copyright Acknowledgement
Ordnace Survey©
©Crown Copyright.
All rights reserved.
Licence No. AL100017966.

Drawn KF
Checked By SAP
Date MARCH 24
Scale AS SHOWN

Drawing No. 30571/12/3
Revision A

IronsideFarrar
EnvironmentalConsultants
EnvironmentalPlanners
CivilEngineers
LandscapeArchitects
GraphicDesign
3 Worsley Court MANCHESTER M28 3NJ
Tel. 0161 703 8801 Fax. 0161 703 8279
manchester@ironsidefarrar.com
EDINBURGH BELLSHILL

PRELIMINARY