
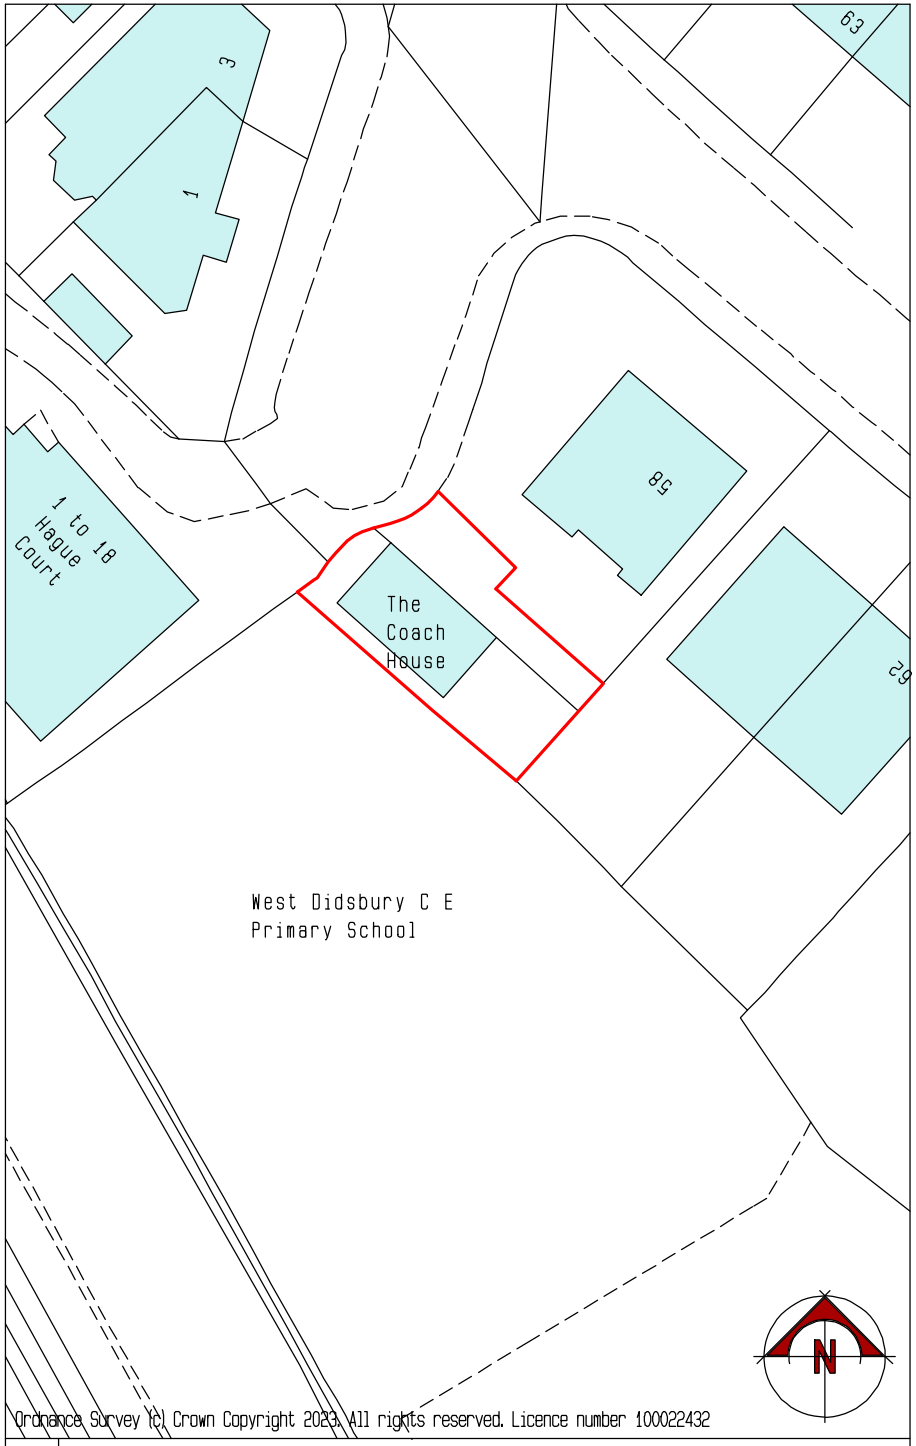


Ordnance Survey (c) Crown Copyright 2023. All rights reserved. Licence number 100022432

1 EXISTING SITE PLAN 1 : 500

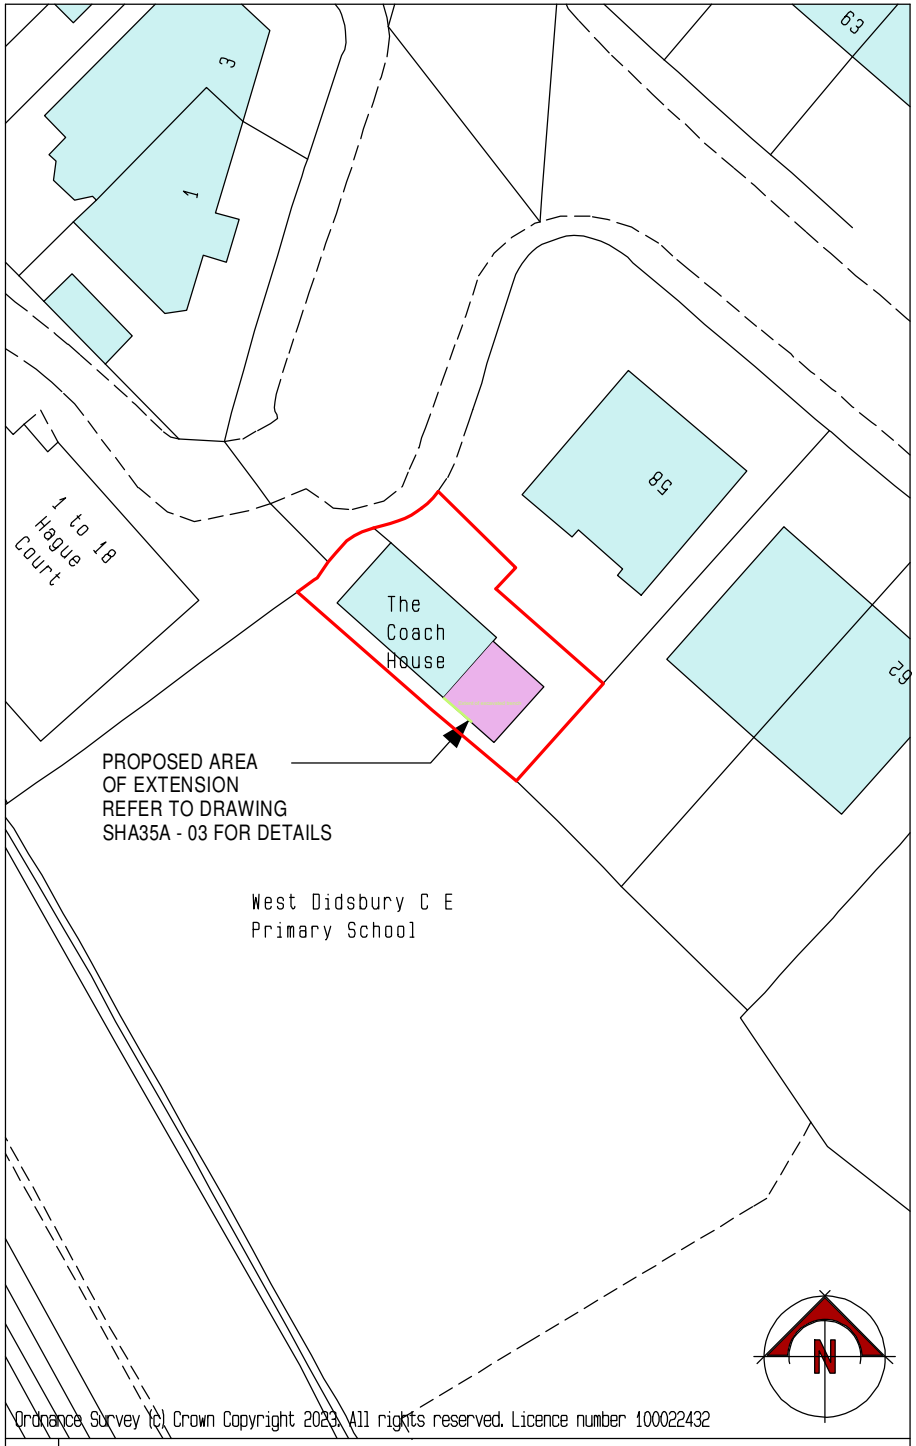

Ordnance Survey (c) Crown Copyright 2023. All rights reserved. Licence number 100022432

2 PROPOSED SITE PLAN 1 : 500

NOTES
All drawings and specifications contained in this document are the copyright of ARH Architectural Design.
All dimensions must be checked on site and not scaled from the drawings.
All discrepancies must be notified to the Agent immediately.

KEY :

Rev	Date	Revisions
-	-	-

Drawn by : A.R. HEWITT

Date : MAY 2023

ARH Architectural Design
206 Liverpool Road,
Whitchurch,
Shropshire,
SY13 1UT

Tel: 07891 147512
e-mail
arharchitecturaldesign@gmail.com

ARH Architectural Design is the trading name of Sarty Hewitt & Associates Ltd.
Company Registered in England and Wales No. 12334435

© copyright This drawing must not be reproduced without first obtaining written permission

Client : Mr. R. Lewis

Job Title :
PROPOSED SINGLE STOREY EXTENSION WITH GARDEN ROOF TERRACE AT
THE COACH HOUSE
58 CENTRAL ROAD
WEST DIDSBURY
MANCHESTER
M20 4ZA

Drawing Title :
EXISTING AND PROPOSED SITE PLAN

Dg No :	Scale :	Rev :
SHA35A/01	As Shown @ A4	-