
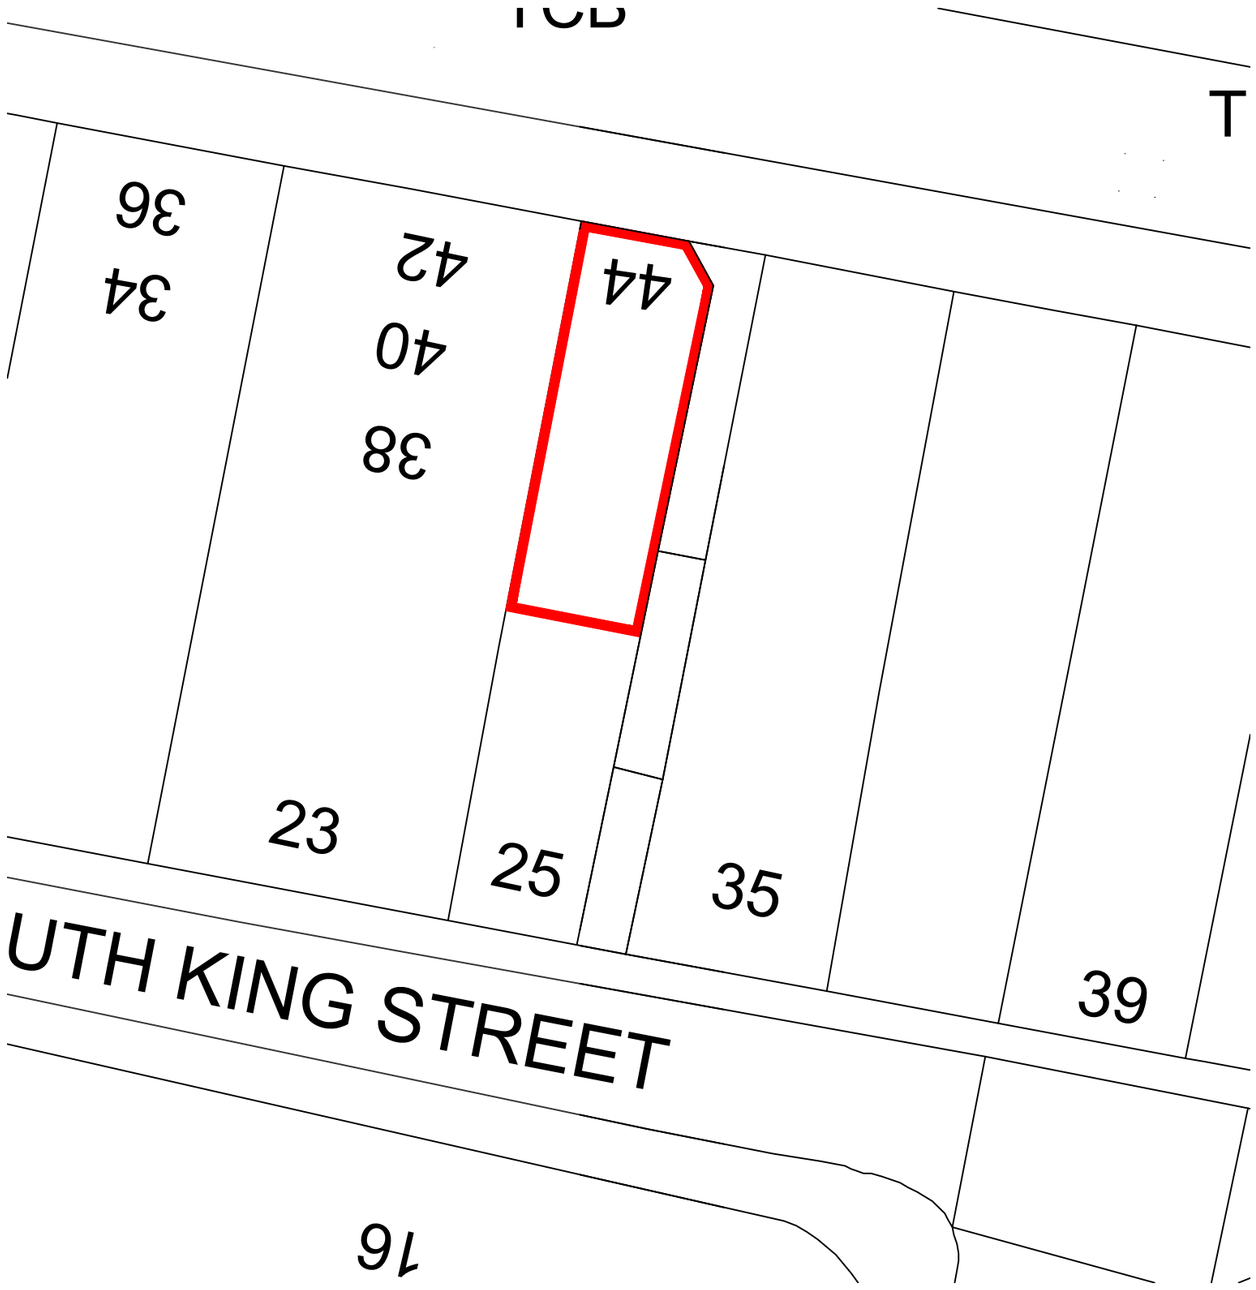


Site Plan 1:200

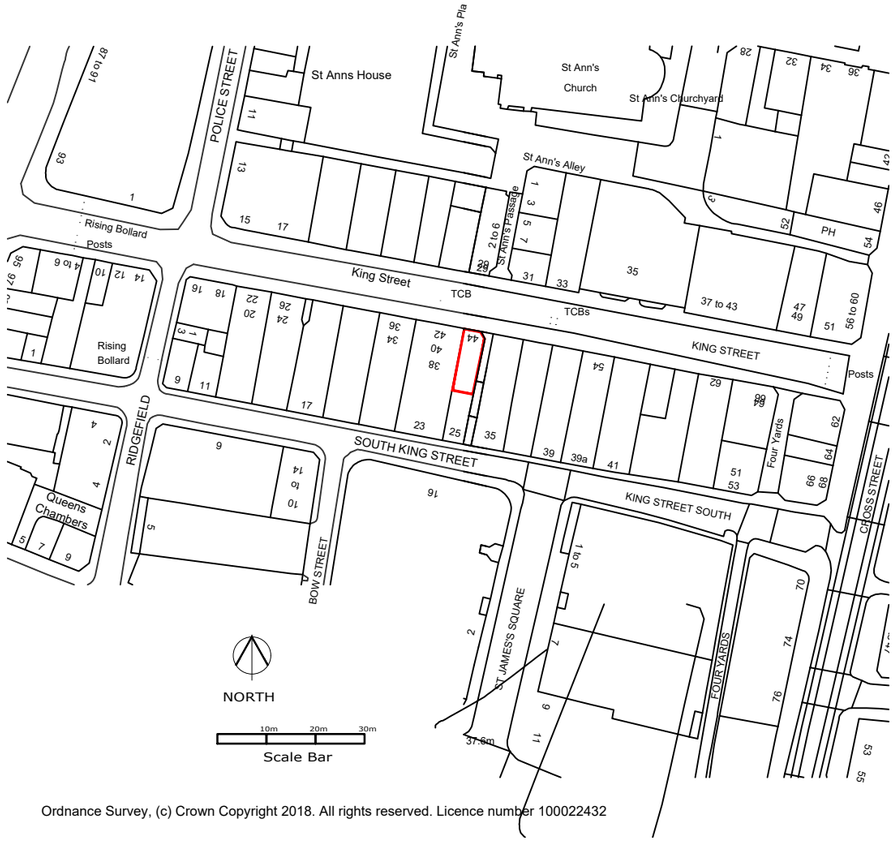

Ordnance Survey, (c) Crown Copyright 2018. All rights reserved. Licence number 100022432

Location Plan 1:1250

Notes:

All dimensions are to be checked on site. Any discrepancies between drawings and physical site conditions must be reported to DTS immediately. External wall thickness are show as indicative only and should be checked before construction work.

Drawings are for the sole use of the instructing client only and are not to be reproduced without prior permission.

NORTH

Document Date: 08.12.25
Document Scale: 1:200 1:1250
Sheet Size: A3
Drawn By: AD
Revision: -

Site and Location Plan, 44 King Street, Manchester, M2 4LZ

DTS

Location Plan

A25.303/L1