

Copyright © FLOCC Studio Ltd. All rights reserved.

This drawing is the property of FLOCC Studio Limited therefore, will require the express written authorisation of FLOCC Studio Ltd. for its total or partial reproduction, as well as exploitation, distribution and marketing.

These drawings are for the purpose of achieving town planning approval only.

All dimensions are to be verified on site and any discrepancies reported before commencement of any work.

Issue/ Rev	Description	Date
#	Initial Issue	01.08.26

FOR PLANNING APPROVAL

flocc

Flocc Studio Ltd.

963 Stockport Rd Levenshulme
Manchester M19 3NP.

+44 161 307 1766
info@floccstudio.co.uk

Client

Sam Oliveira

Project Description

36 Woodland Road, Burnage

Project Number **WOO036**

Drawing Title


Site Plan - Proposed

Drawing Number **TP2.2**

Scale **1:200 @ A3**

0 2 5

1:100@A3

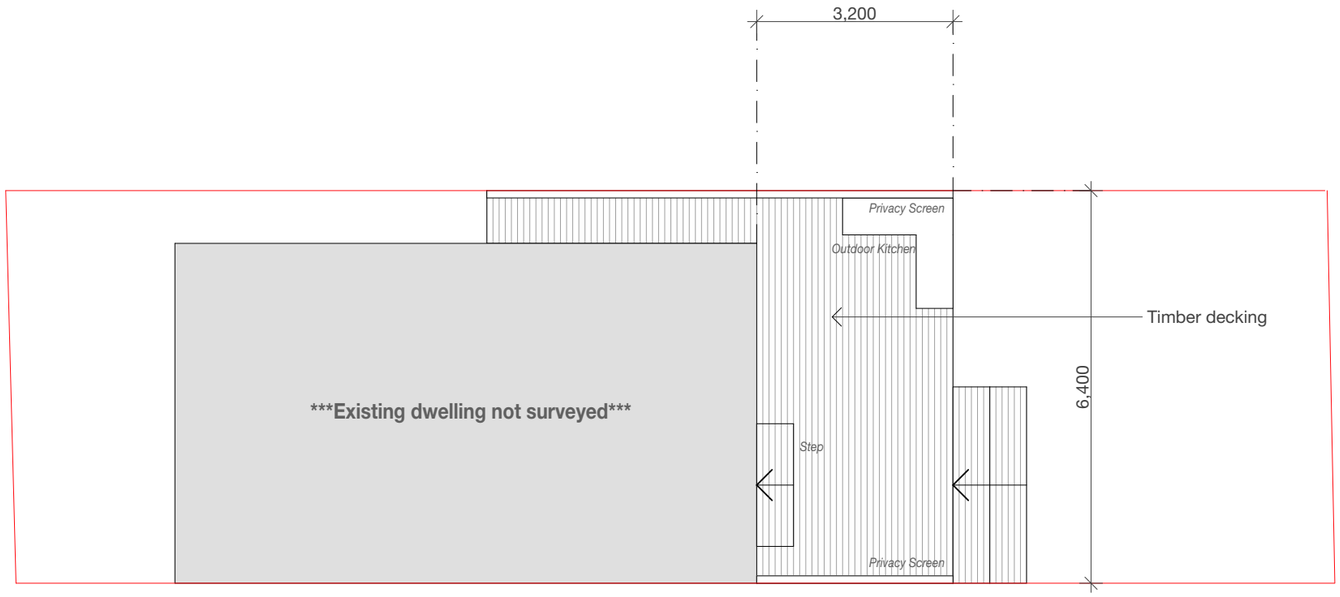

Copyright © FLOCC Studio Ltd. All rights reserved.

This drawing is the property of FLOCC Studio Limited therefore, will require the express written authorisation of FLOCC Studio Ltd. for its total or partial reproduction, as well as exploitation, distribution and marketing.

These drawings are for the purpose of achieving town planning approval only.

All dimensions are to be verified on site and any discrepancies reported before commencement of any work.

Issue/ Rev	Description	Date
#	Initial Issue	01.08.26

FOR PLANNING APPROVAL

flocc

Flocc Studio Ltd.

963 Stockport Rd Levenshulme Manchester M19 3NP.

+44 161 307 1766
info@floccstudio.co.uk

Client

Sam Oliveira

Project Description

36 Woodland Road, Burnage

Project Number **WOO036**

Drawing Title


Plans - Proposed Ground Floor Plan

Drawing Number **TP3.2**

Scale **1:100 @ A3**

0 2 5

1:100@A3

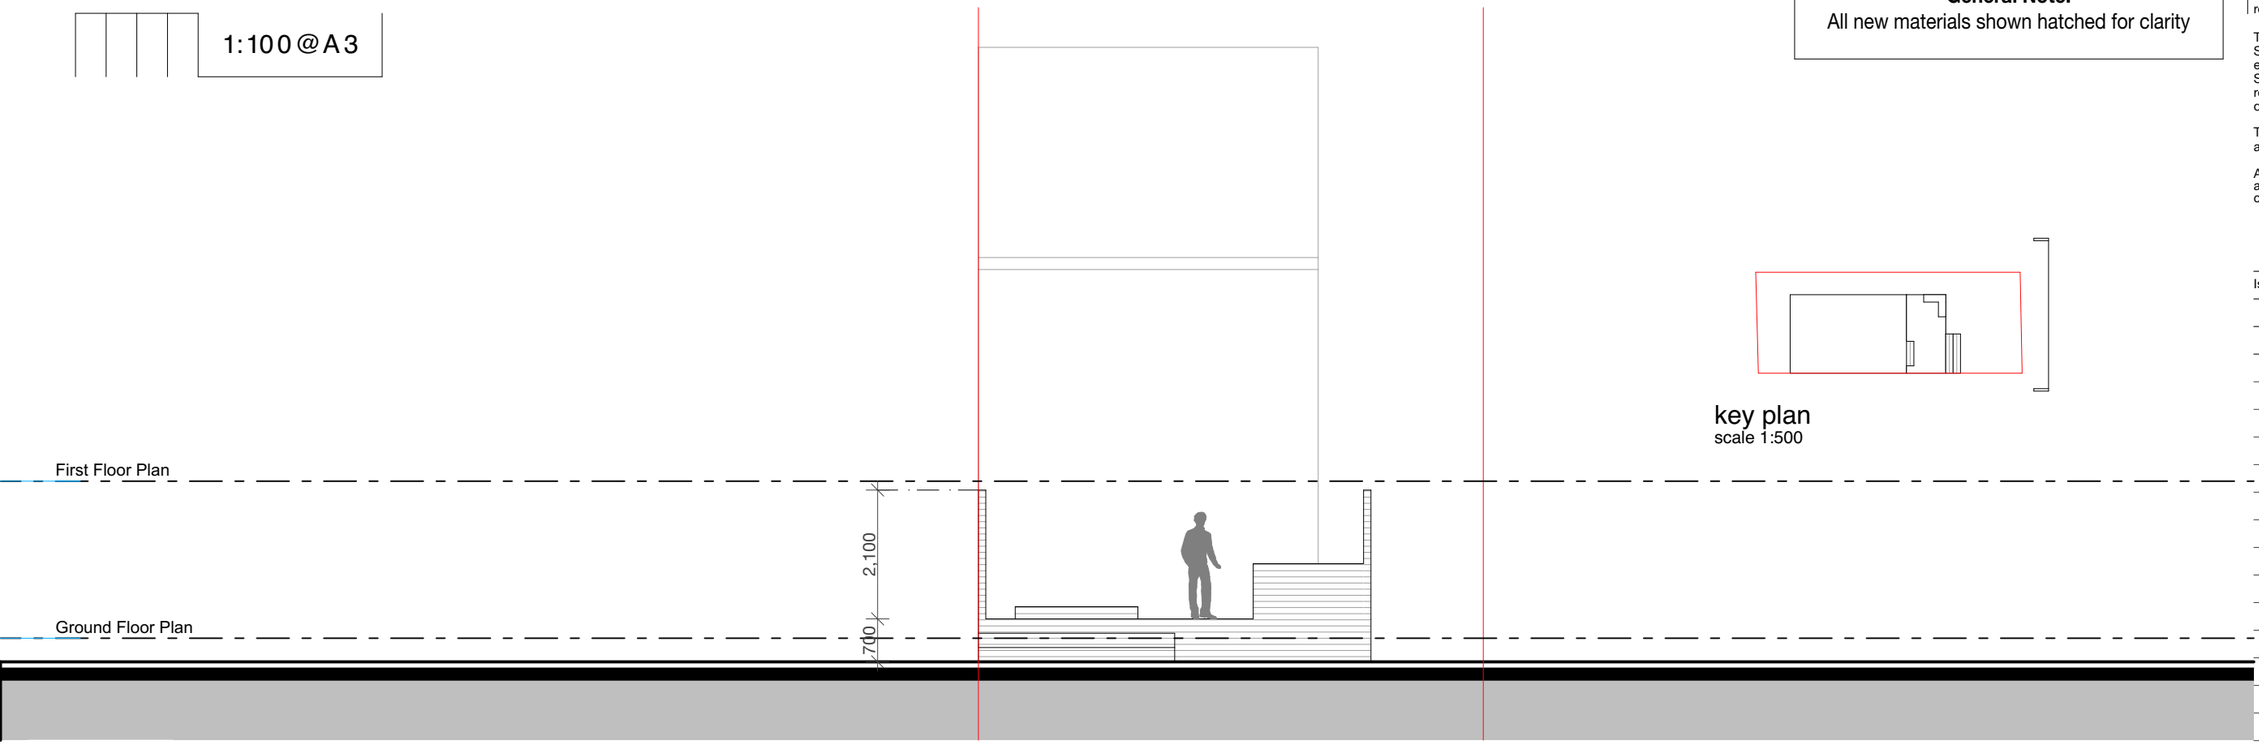

General Note:
All new materials shown hatched for clarity

key plan
scale 1:500

Copyright © FLOCC Studio Ltd. All rights reserved.

This drawing is the property of FLOCC Studio Limited therefore, will require the express written authorisation of FLOCC Studio Ltd. for its total or partial reproduction, as well as exploitation, distribution and marketing.

These drawings are for the purpose of achieving town planning approval only.

All dimensions are to be verified on site and any discrepancies reported before commencement of any work.

Issue/ Rev	Description	Date
#	Initial Issue	01.08.26

Proposed - Rear Elevation

FOR PLANNING APPROVAL

flocc

Flocc Studio Ltd.

963 Stockport Rd Levenshulme
Manchester M19 3NP.

+44 161 307 1766
info@floccstudio.co.uk

Client

Sam Oliveira

Project Description

36 Woodland Road, Burnage

Project Number **WOO036**

Drawing Title

Elevations - Proposed

Drawing Number **TP5.3**

Scale **1:100 @ A3**

0 2 5

1:100@A3


General Note:
All new materials shown hatched for clarity

Copyright © FLOCC Studio Ltd. All rights reserved.

This drawing is the property of FLOCC Studio Limited therefore, will require the express written authorisation of FLOCC Studio Ltd. for its total or partial reproduction, as well as exploitation, distribution and marketing.


These drawings are for the purpose of achieving town planning approval only.

All dimensions are to be verified on site and any discrepancies reported before commencement of any work.

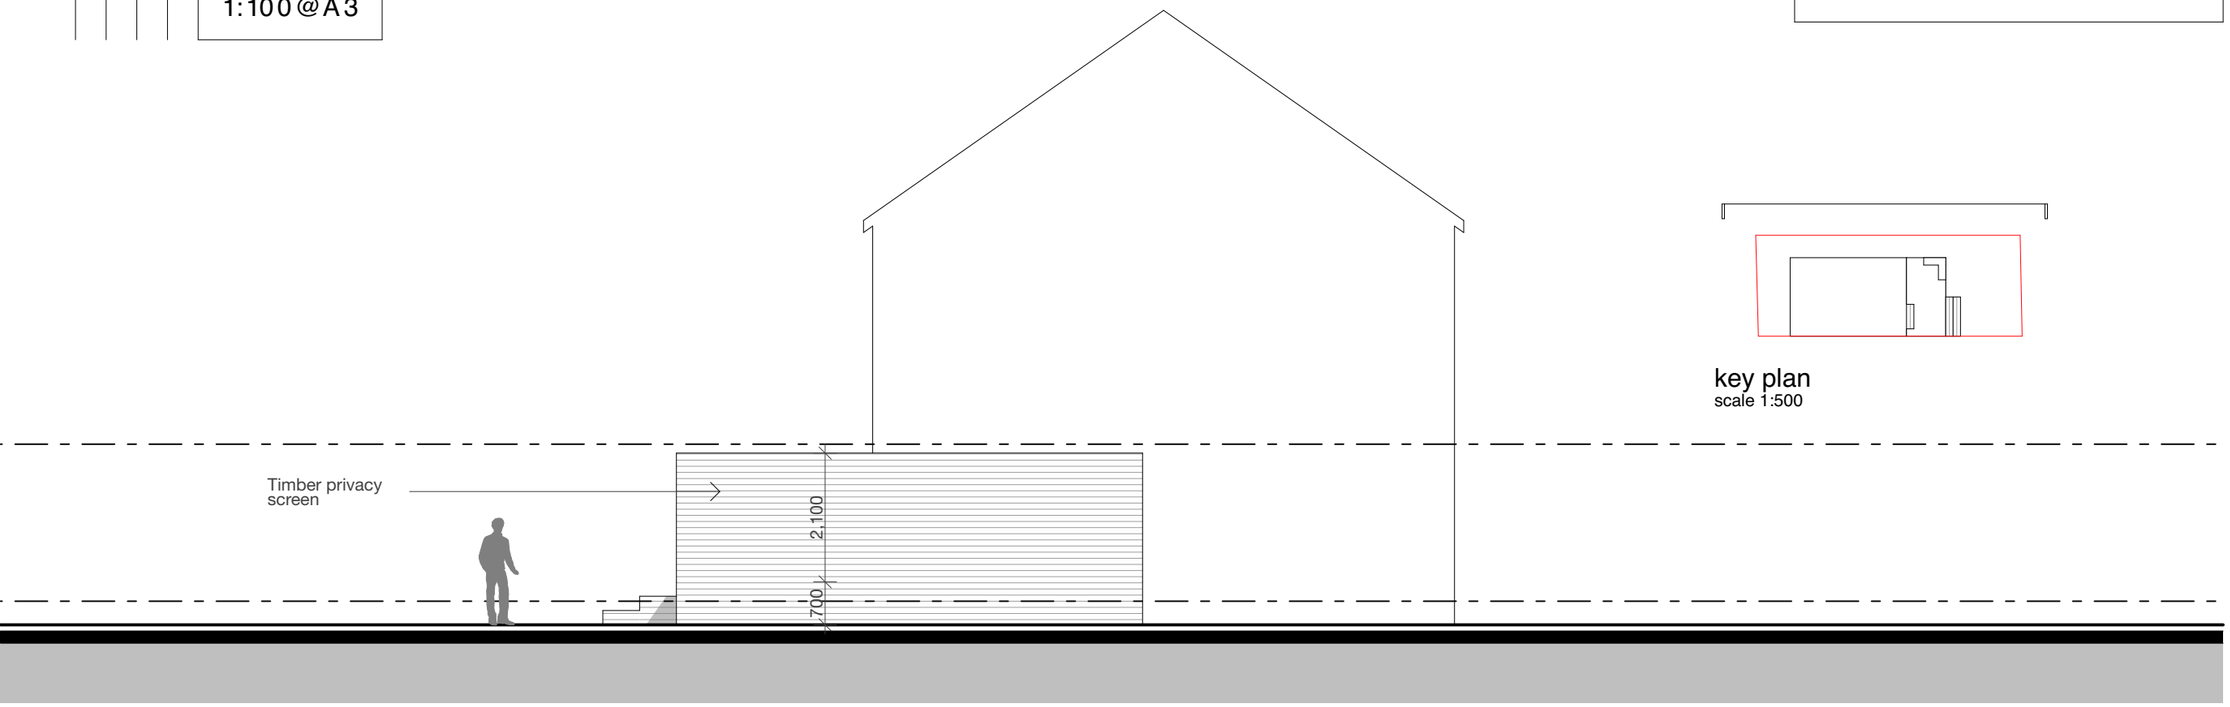

key plan
scale 1:500

Proposed - Side Elevation

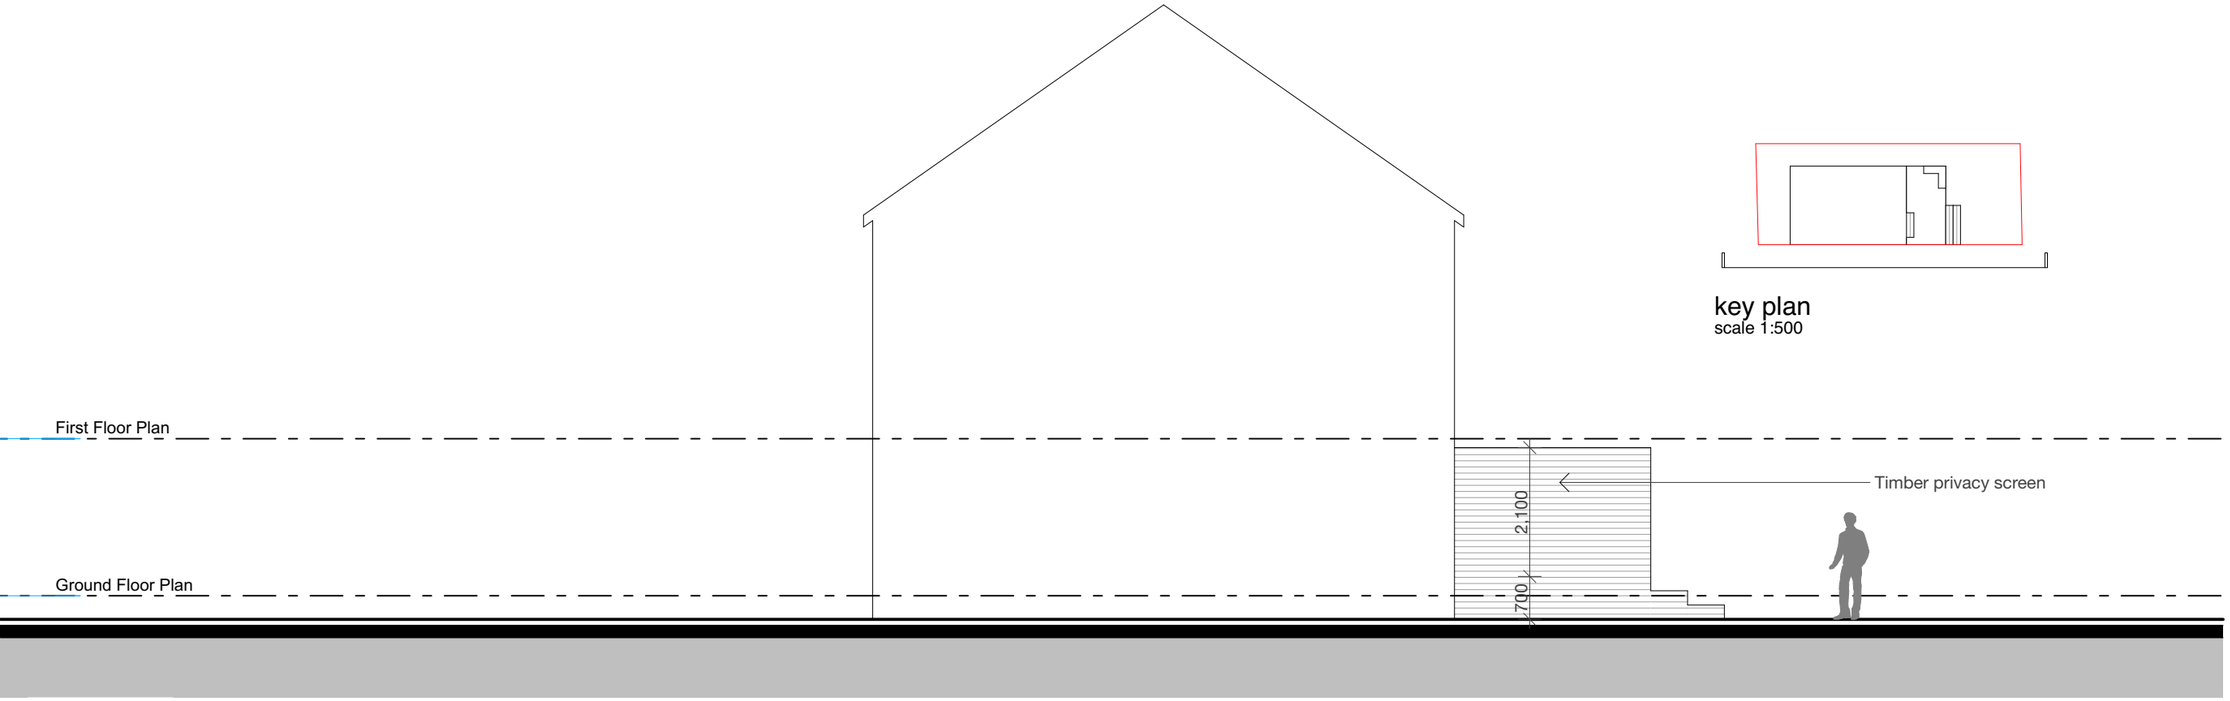

key plan
scale 1:500

Proposed - Side Elevation

Issue/ Rev	Description	Date
#	Initial Issue	01.08.26

FOR PLANNING APPROVAL

flocc

Flocc Studio Ltd.

963 Stockport Rd Levenshulme Manchester M19 3NP.

+44 161 307 1766
info@floccstudio.co.uk

Client

Sam Oliveira

Project Description

36 Woodland Road, Burnage

Project Number **WOO036**

Drawing Title

Elevations - Proposed

Drawing Number **TP5.4**

Scale **1:100 @ A3**