
Crown & Anchor - Site Plan

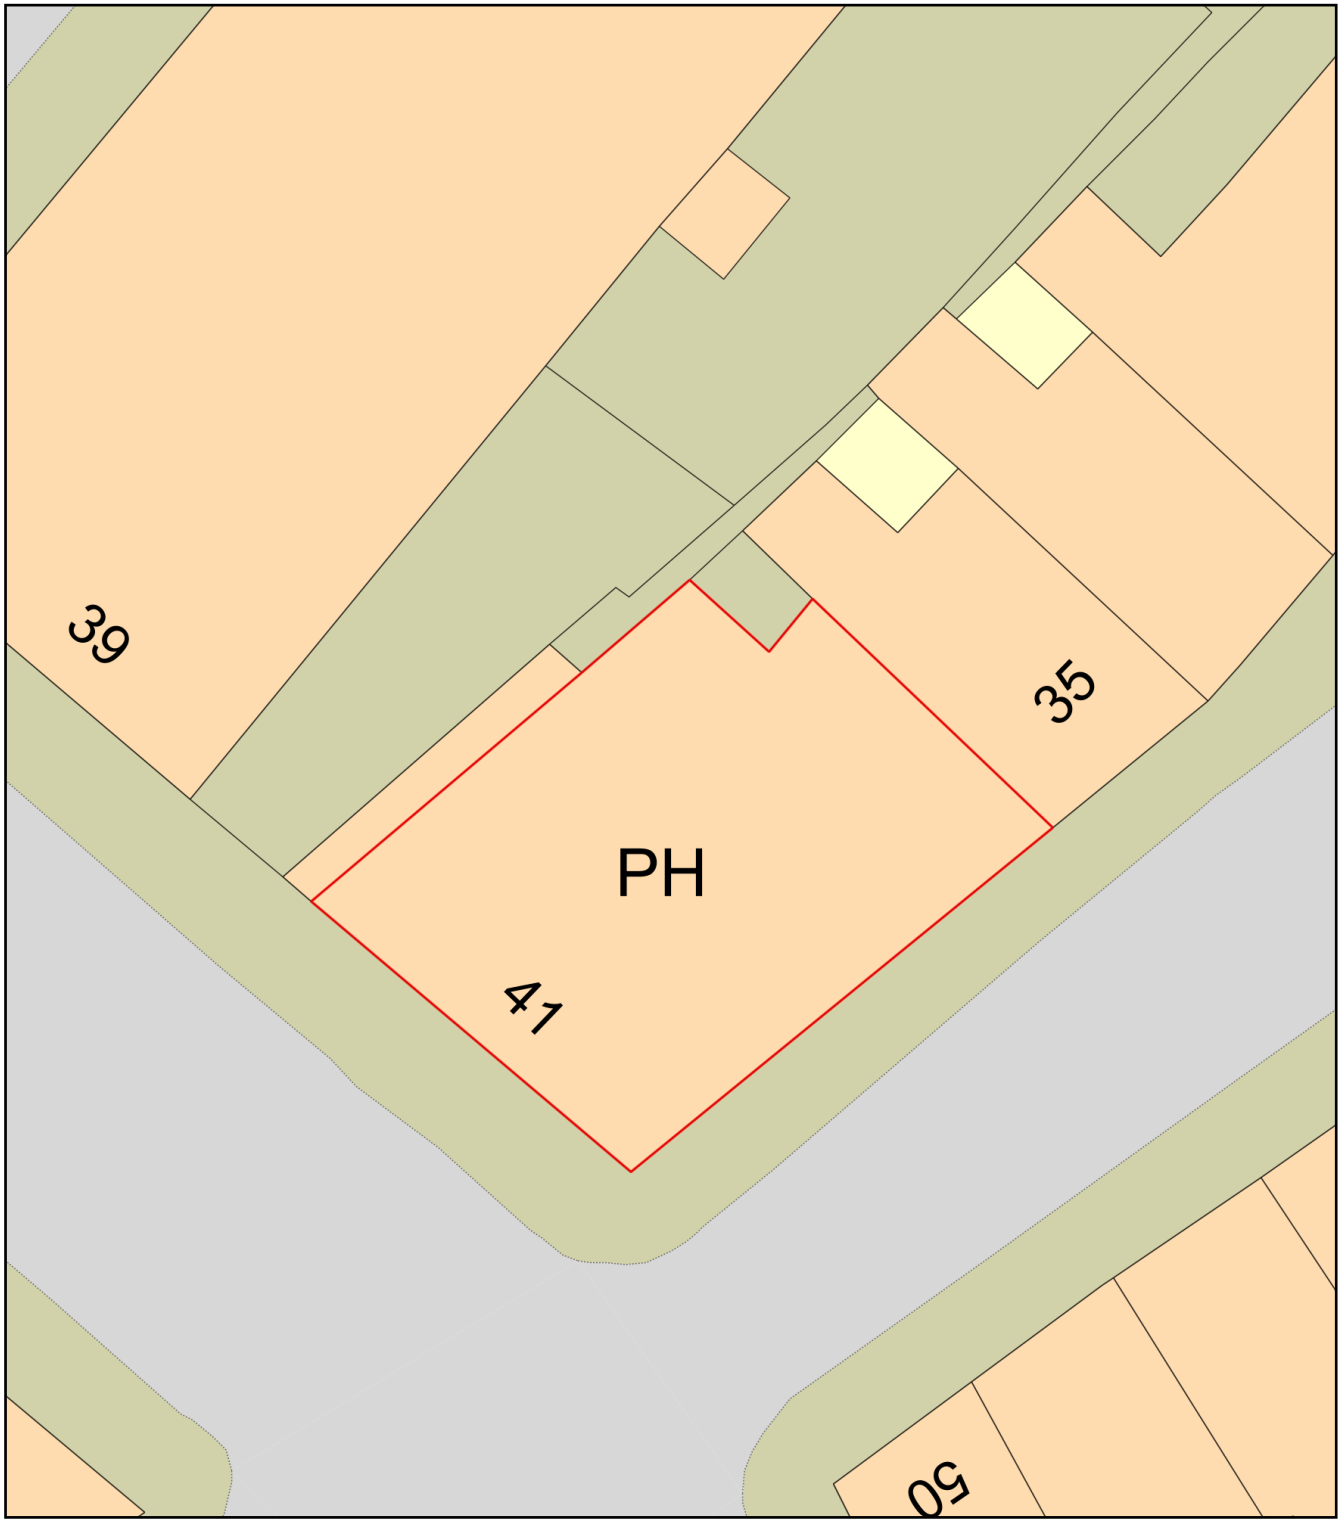

0 10
Metres

N

ReQuestaPlan

Plan Produced for: Crown & Anchor James Lunham

Date Produced: 01 Aug 2026

Plan Reference Number: TQRQM26213100817760

Scale: 1:200 @ A4

© Crown copyright and database rights 2025 OS 100042766