

© Copyright of ANJUM DESIGN LTD
No liability will be accepted for amendments made

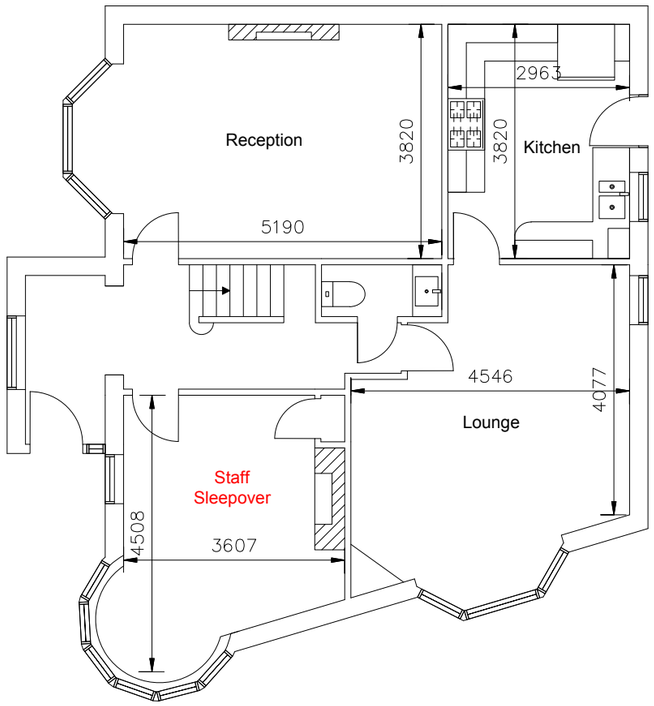

Ground Floor
Scale 1:100

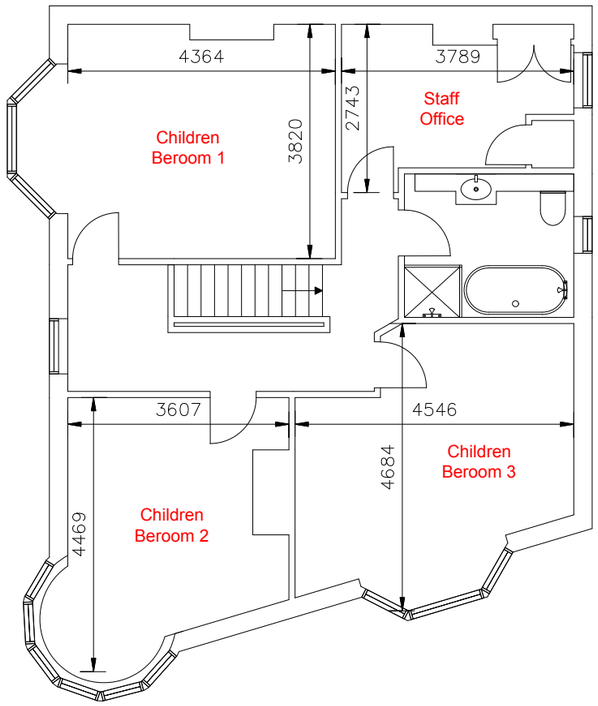

First Floor
Scale 1:100

1:100

2m 0 2m 4m 6m 8m 10m

Rev	Description	Date	chkd

ANJUM DESIGN
Anjum Design Limited, 435 Stratford Road,
Shirley, Solihull B90 4AA
info@anjumdesign.co.uk

Project:	148 Slade Lane, Levenshulme, Manchester M19 2AQ
Scale:	As shown @ A3
Drawn by:	RM
Date:	June 2026
Status:	
Title:	Proposed Floor Plans
Drg. No.	PL04
Rev:	