


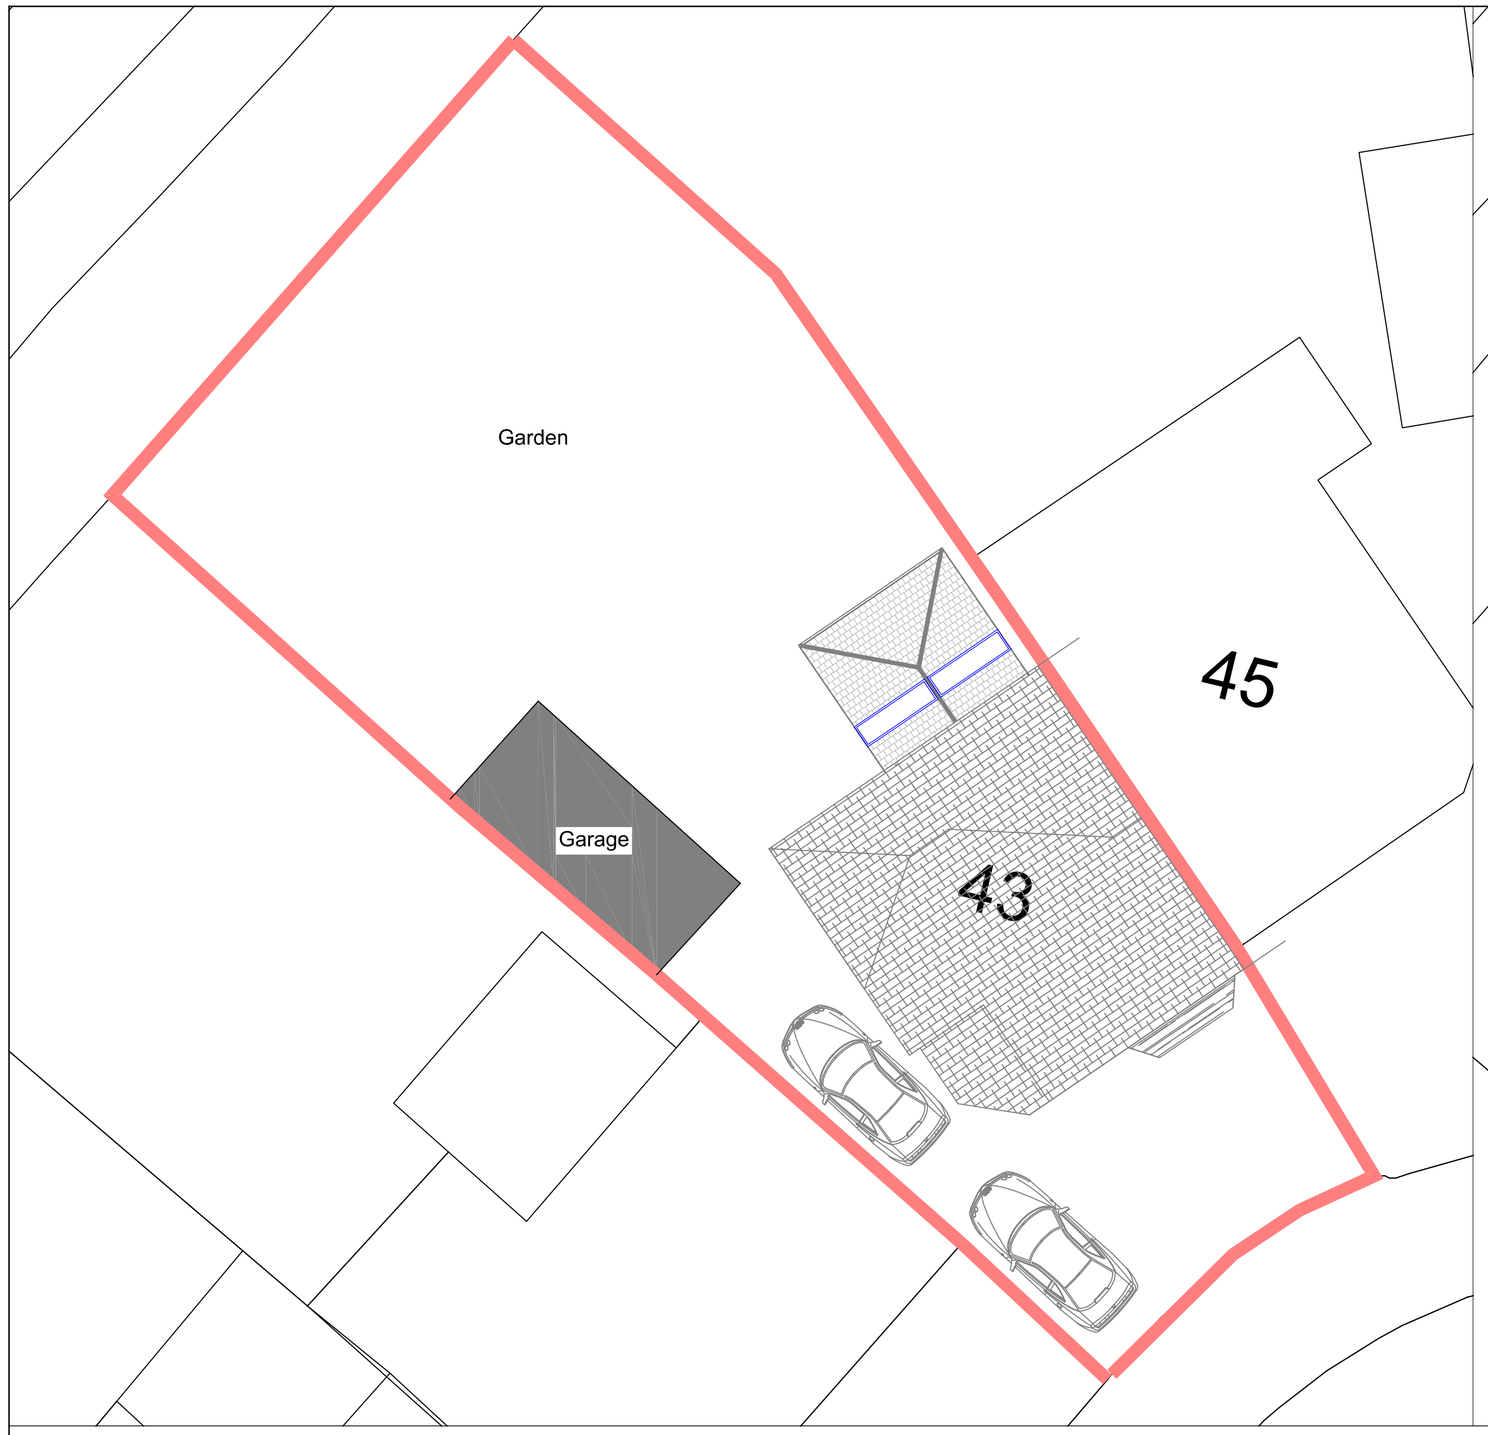


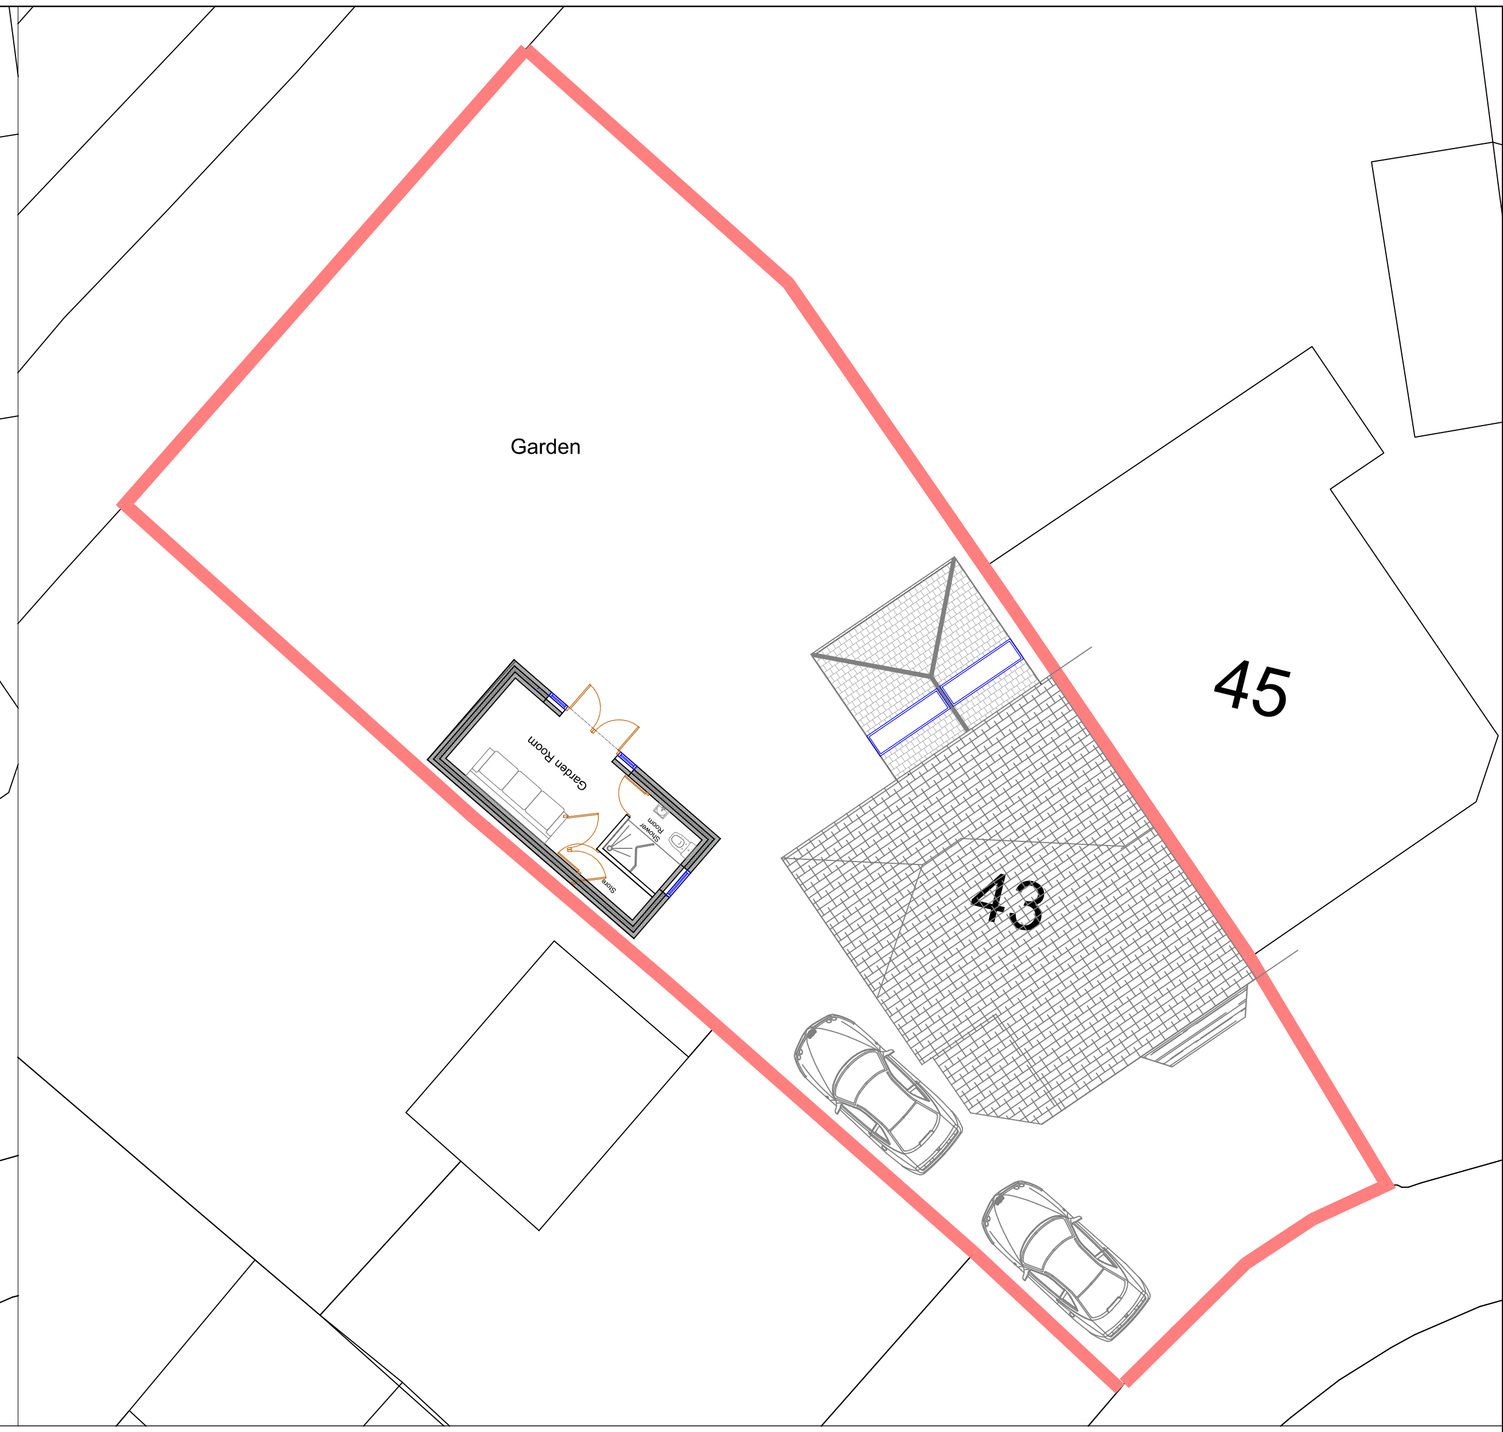


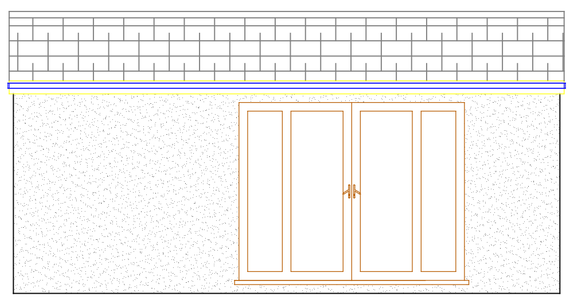


Garden Facing Elevation As Proposed

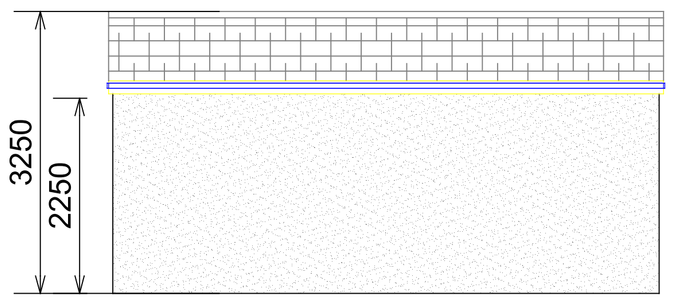


Boundary Facing Elevation As Proposed

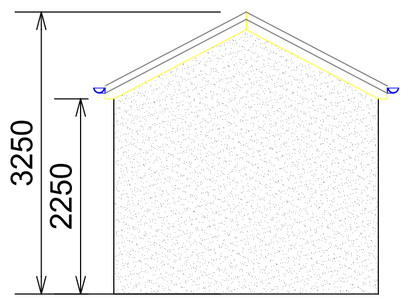


Side Elevation As Proposed

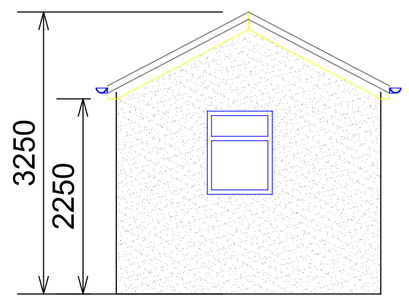


Side Elevation As Proposed

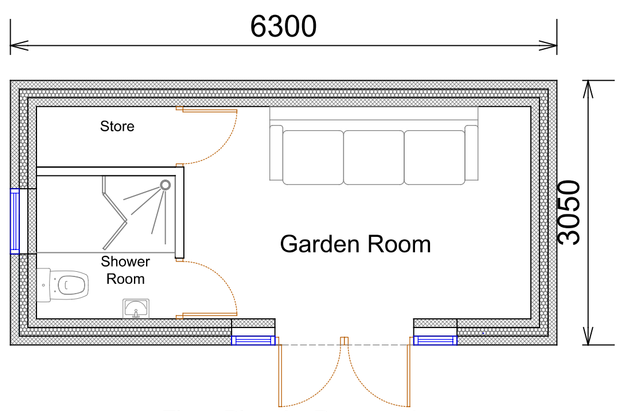

Floor Plan As Proposed

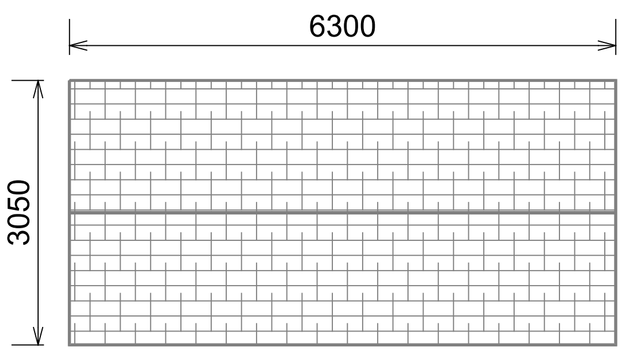

Roof Plan As Proposed

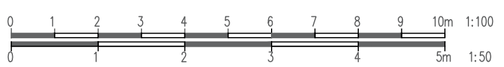

Rev		
A	Amended at LPA request	June 26

Project
REMOVAL OF THE EXISTING GARAGE FOLLOWED BY THE ERECTION OF A GARDEN BUILDING AT 43 DALSTON DRIVE, DIDSBURY, MANCHSTER. M20 5LQ.

Client
MR K SMITH

Contract. No.	Drg. No.	Revision	Scale	1:50 & 1:100	@ A1
	2	A	By	MCC	Date MAY 2026
			Chkd		

Drawing Title
EXISTING AND PROPOSED SITE PLANS AND PROPOSED GARDEN BUILDNG PLANS - REV A

MAT DESIGN LIMITED
Town Planning & Building Control Consultants
17 BROOKSIDE AVE
ECCLESTON
ST. HELENS
WA10 4RN
Telephone:07850203448
E-mail:miketa@blueyonder.co.uk