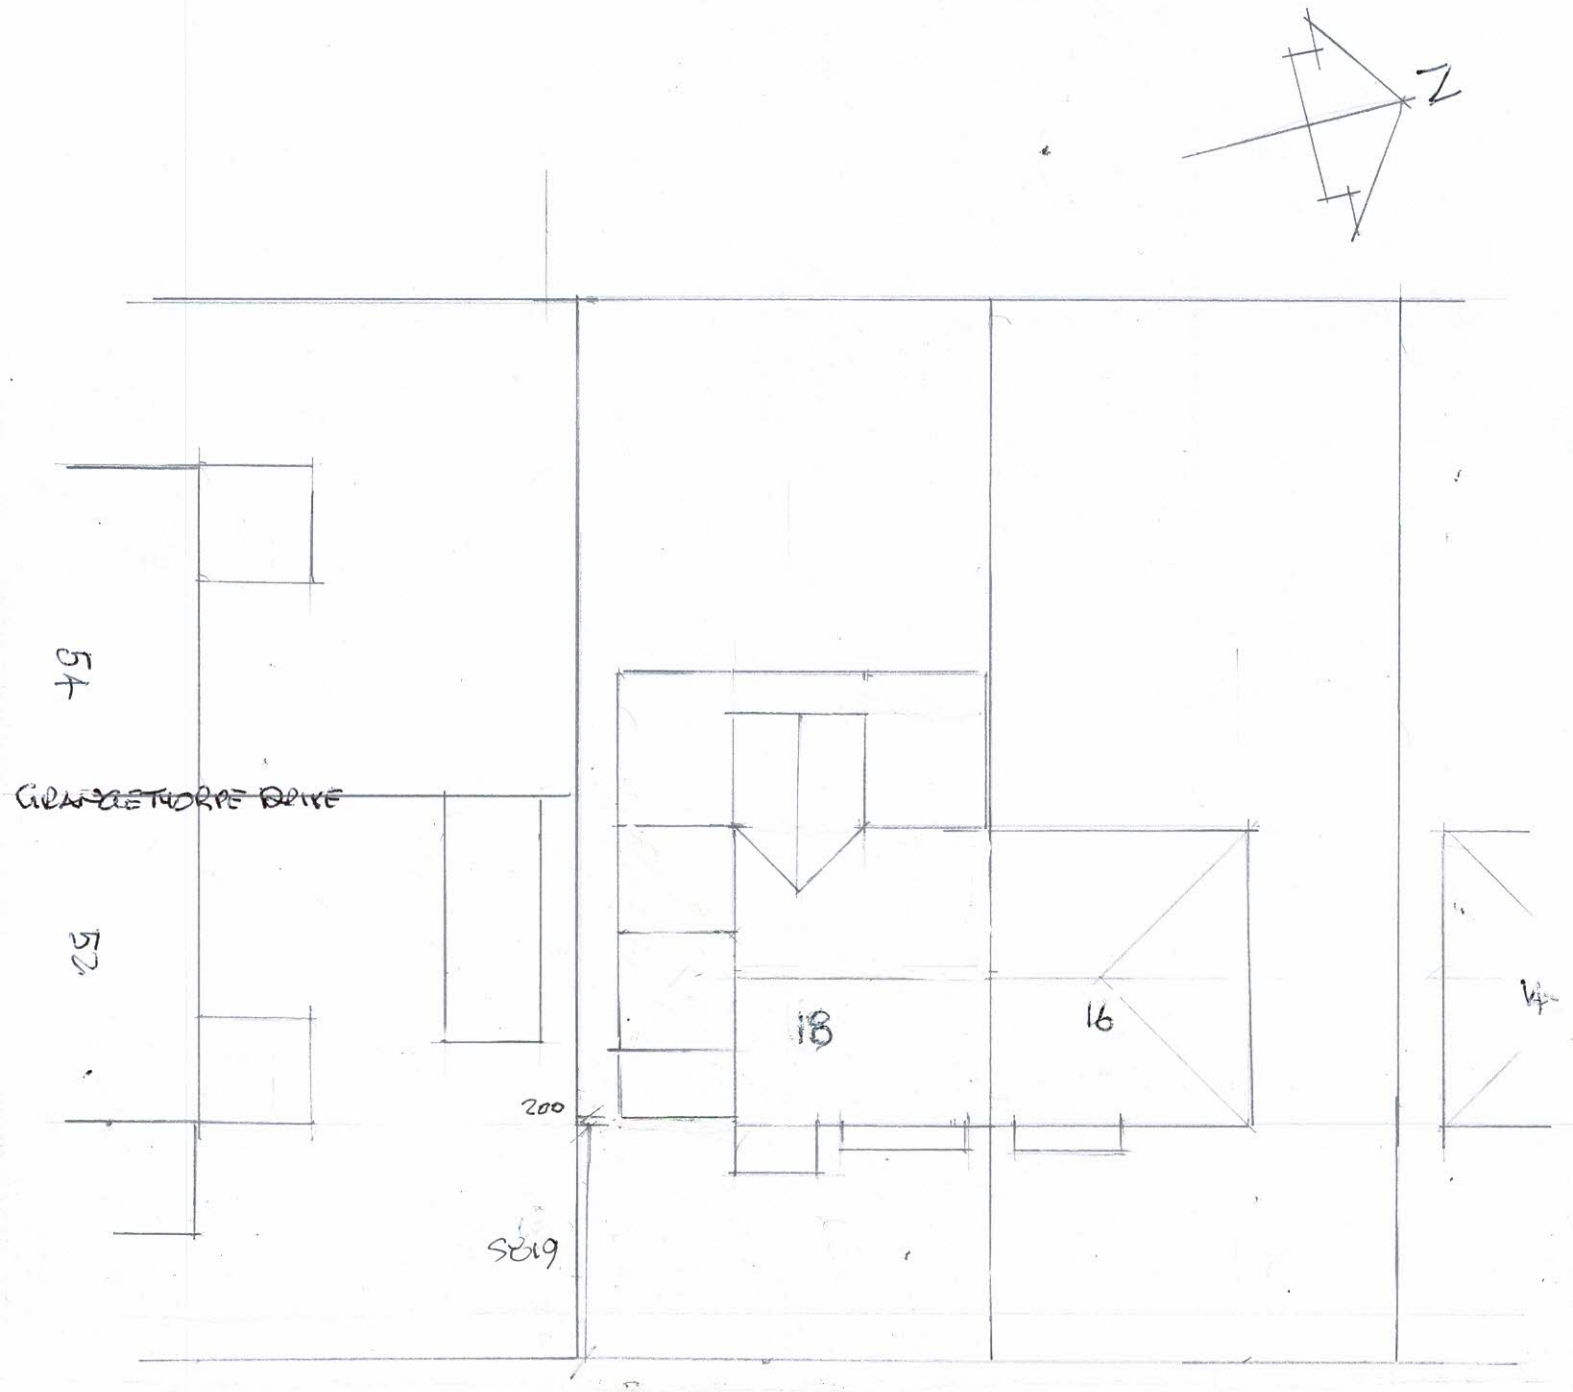


SITE PLAN AS PROPOSED REVA'

18 ORVILLE DRIVE
MANCHESTER M19 2HW

Scale 1:200 @ A4.