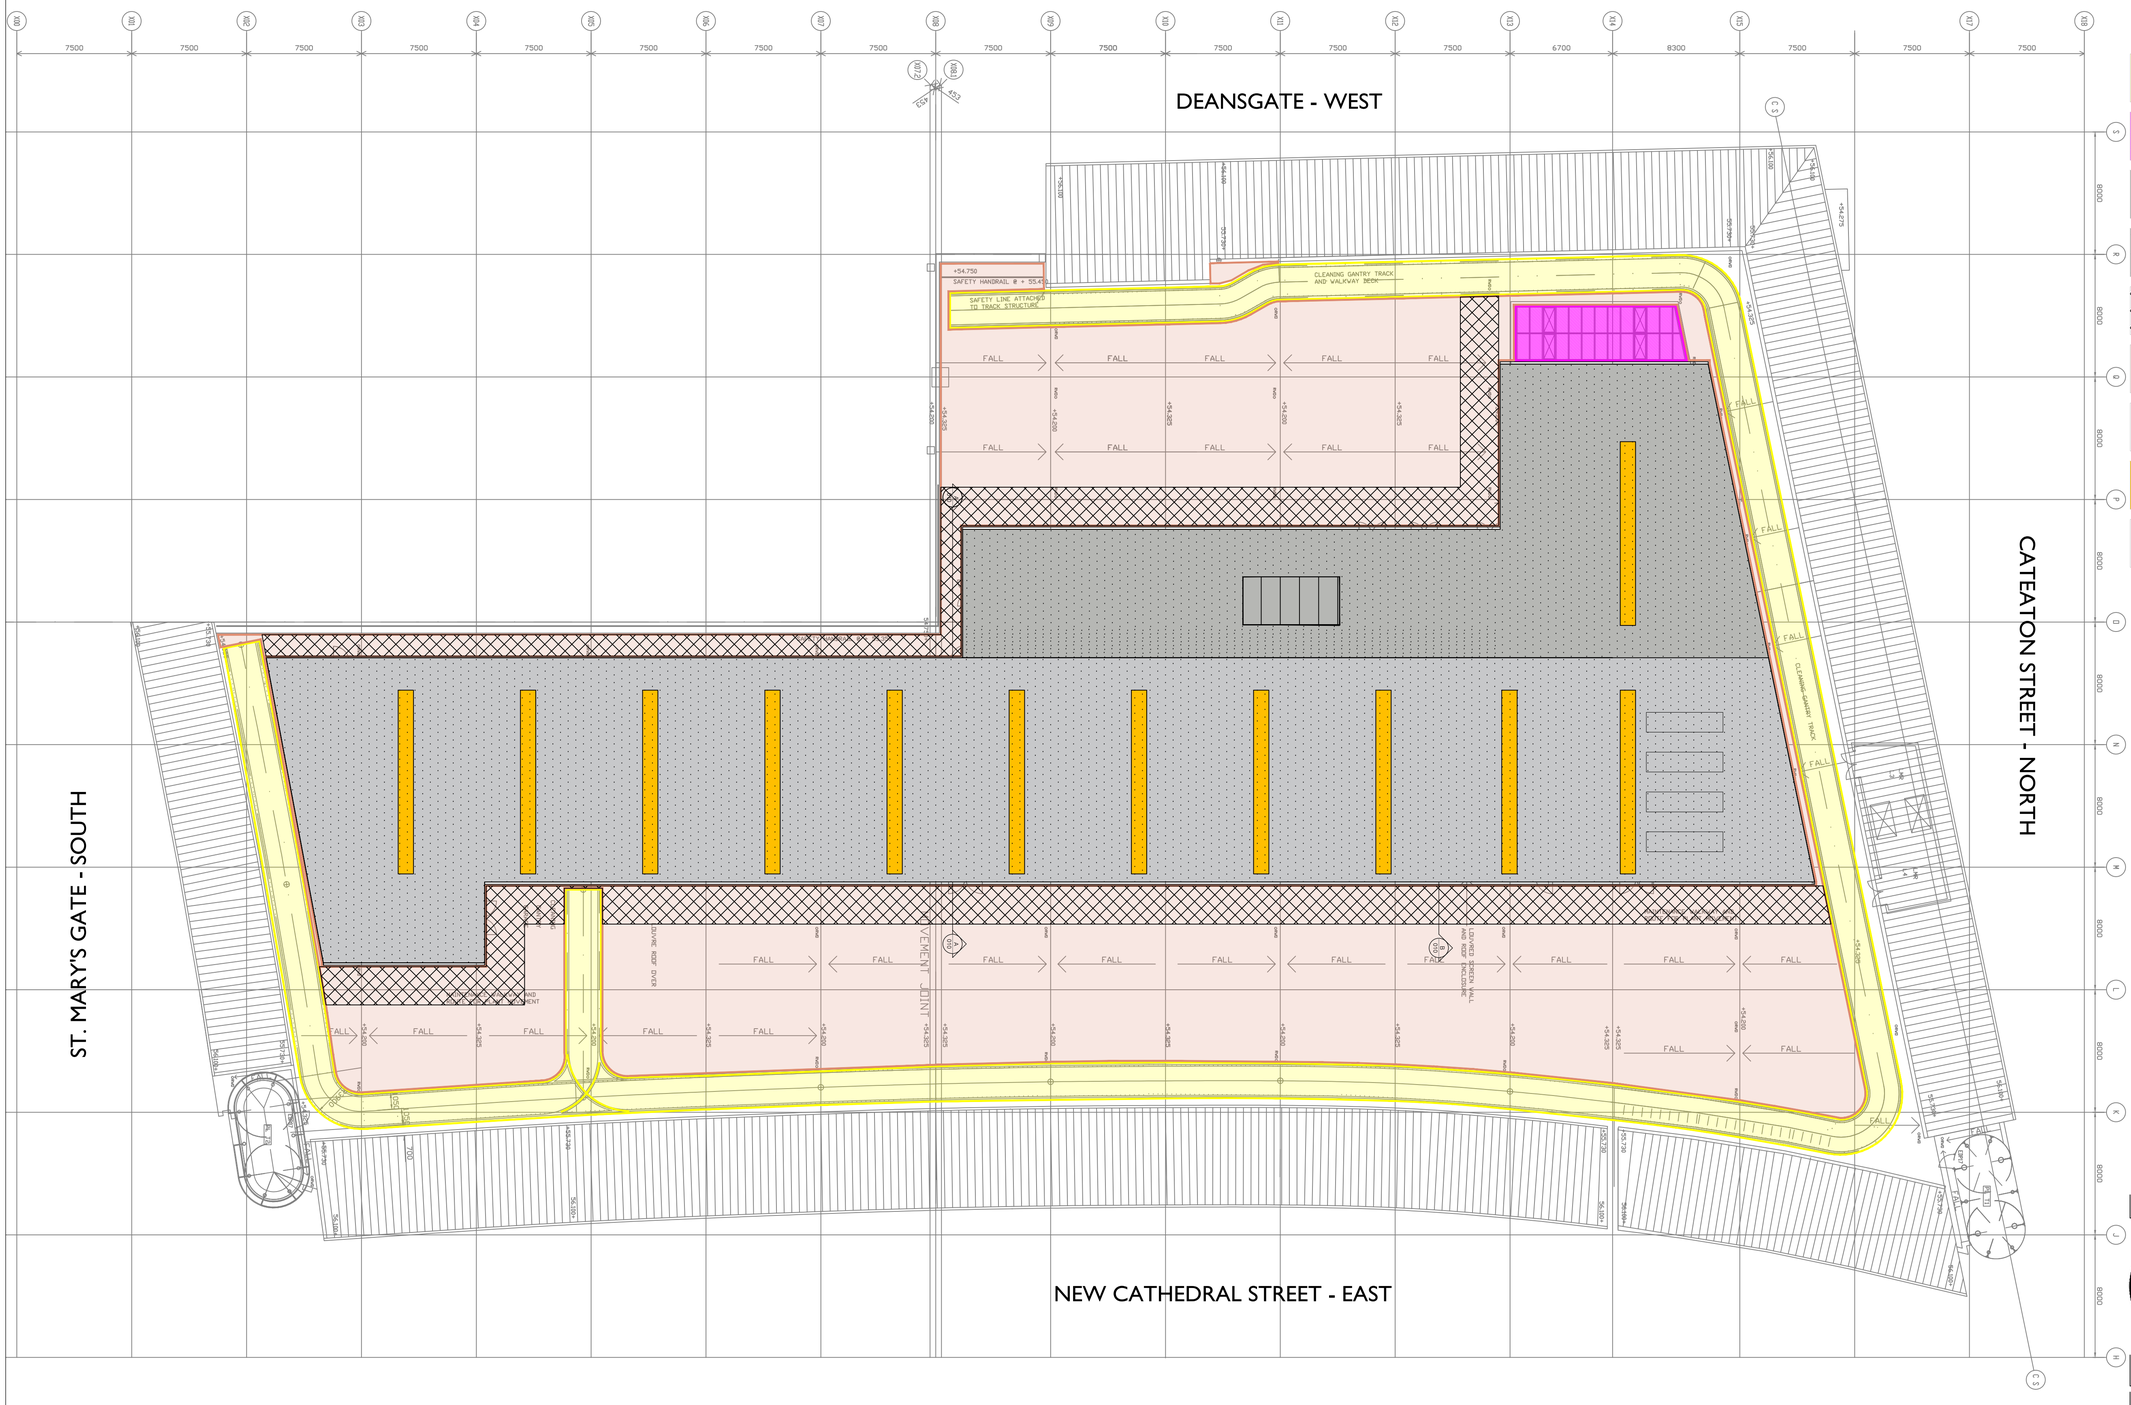


ROOF KEY:

- Cleaning Gantry as existing
- Glazed Lantern as existing
- Roof (insulated) panel. Colour: Goosewing grey (3.) Profile: Ribbed.
- Flat roof system. Colour: Grey (above plant zone) (4.)
- Maintenance Access Route - Felt, dark grey, additional layer on new felt
- Replacement Roof Covering - Felt, mid-grey, on insulation laid to falls
- Existing Roof Covering - Zinc panel around the perimeter
- Penthouse louvres. Size: 12000L x 1000W x 750H. Colour: Goosewing grey (5).
- Swan-neck 'duct'. Size: 5000L x 900H. Colour: Galvanised (6).

0.5 1 2 3 4 5 10 metres

Rev	Description	Date	By	Checked
G	VE - Redesign of proposed roof structure	02.06.26	TRP	
F	Reduce no. and size of terminations	08.05.26	TRP	
E	Swan-neck duct terminations added and a penthouse louvres	24.04.26	TRP	
D	Rooflights omitted	21.04.26	TRP	
C	Penthouse louvres added	16.04.26	TRP	
B	Product material updated	14.04.26	TRP	
A	Roof key updated	12.01.25	TRP	

JLL

Jones Lang laSalle Ltd
Landmark St. Peter's Square
1 Oxford Street
Manchester M1 4PB
+44 (0)161 828 6440
jll.co.uk/manchester

Client: M&G REAL ESTATE & GLOBAL MUTUAL

Project: NEW CATHEDRAL STREET

Description: ROOF PLAN AS PROPOSED

Scale: 1:200

Date: 08/12/2025

By: TRP

Checked:

Job: 653

Drg: 653 - 003

Rev: G

DO NOT SCALE THIS DRAWING. CHECK ALL DIMENSIONS ON SITE

THIS DRAWING IS PROTECTED BY COPYRIGHT. IT MAY NOT BE REPRODUCED IN ANY FORM BY ANY MEANS FOR ANY PURPOSE, WITHOUT GAINING PRIOR WRITTEN PERMISSION FROM JLL

ROOF PLAN AS PROPOSED