
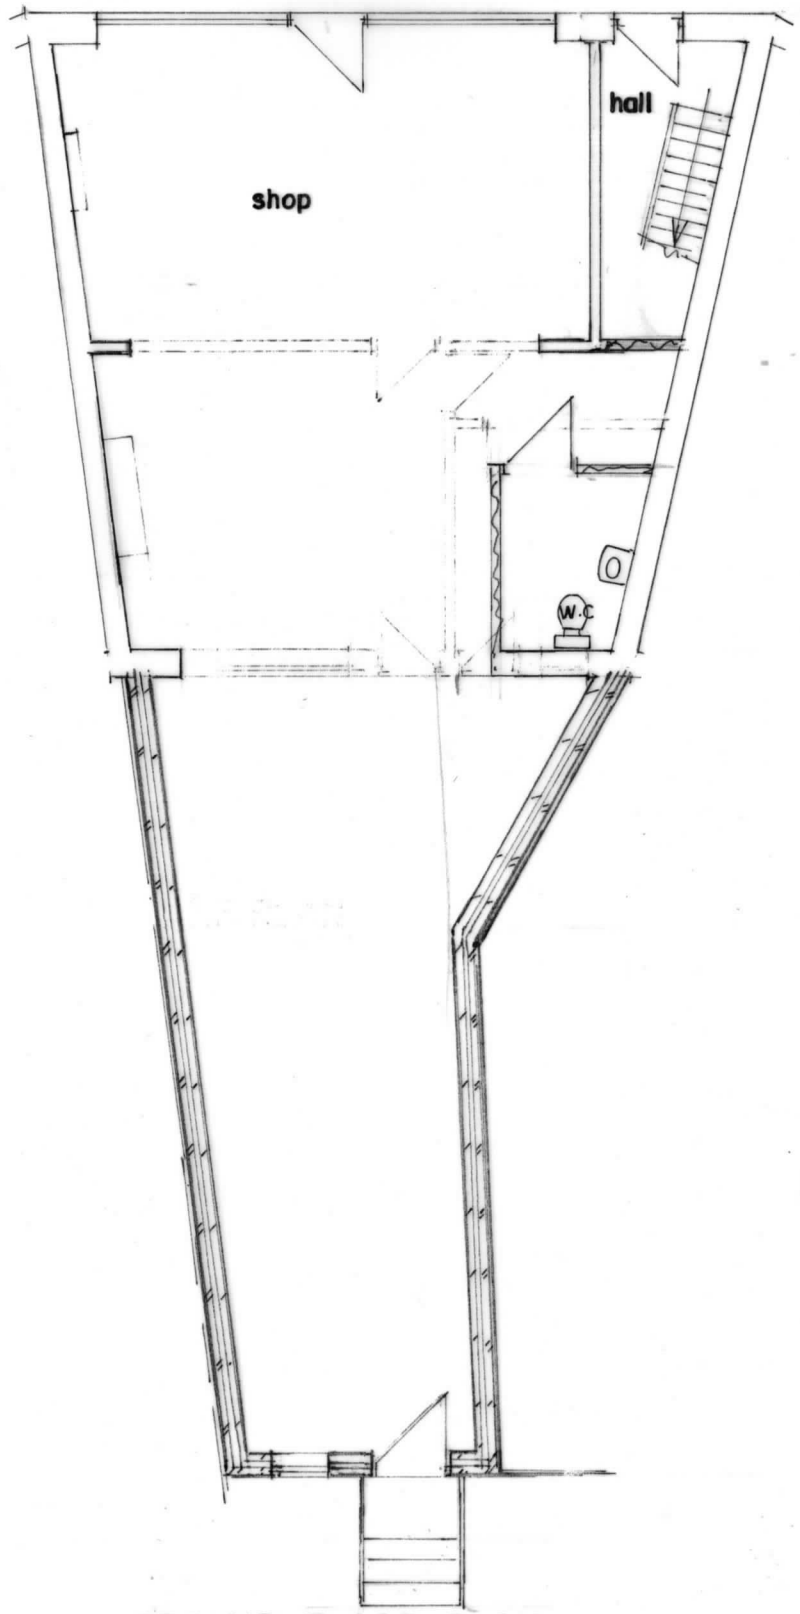


GROUND FLOOR PLAN
(PROPOSED)

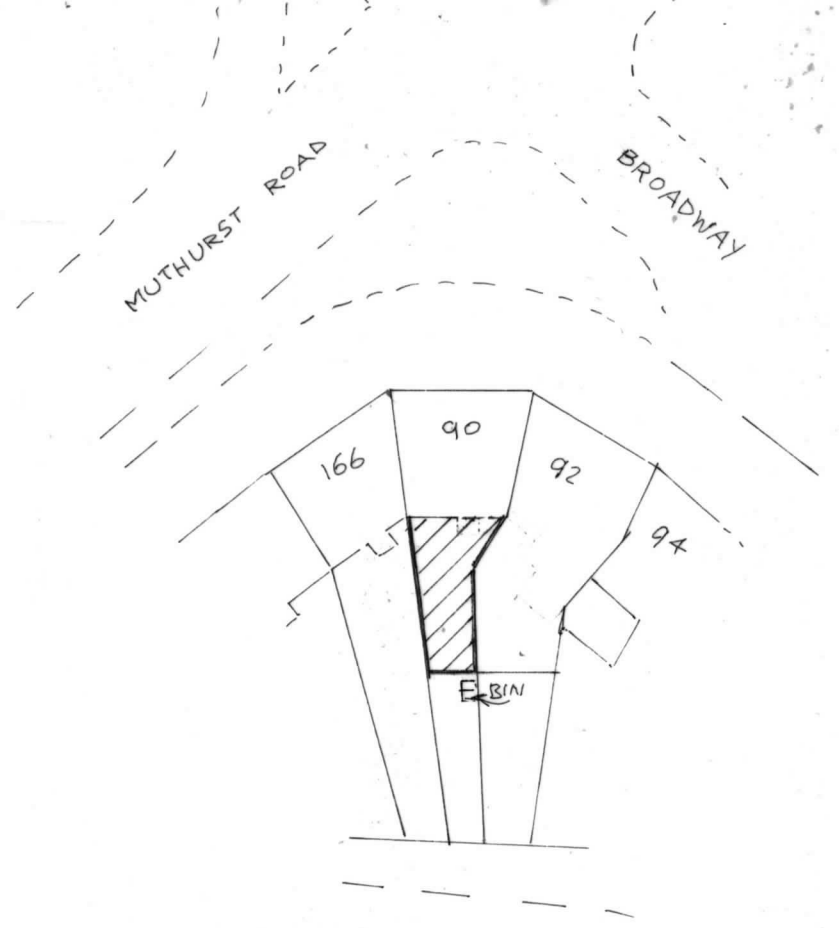

SITE PLAN SCALE 1:500
(PROPOSED)

BUILDING DESIGN SERVICES
M. FAROOQ
418 Bury Road Rochdale OL11 5EU.
Tel: 01706 712231 Mob: 07967605763

PROPOSED SINGLE STOREY REAR EXTENSION
90 BROADWAY MANCHESTER M40 3WQ

For: MR KAMRAN SHEKEH

Plan	*Scale 1:100*	2442/2