

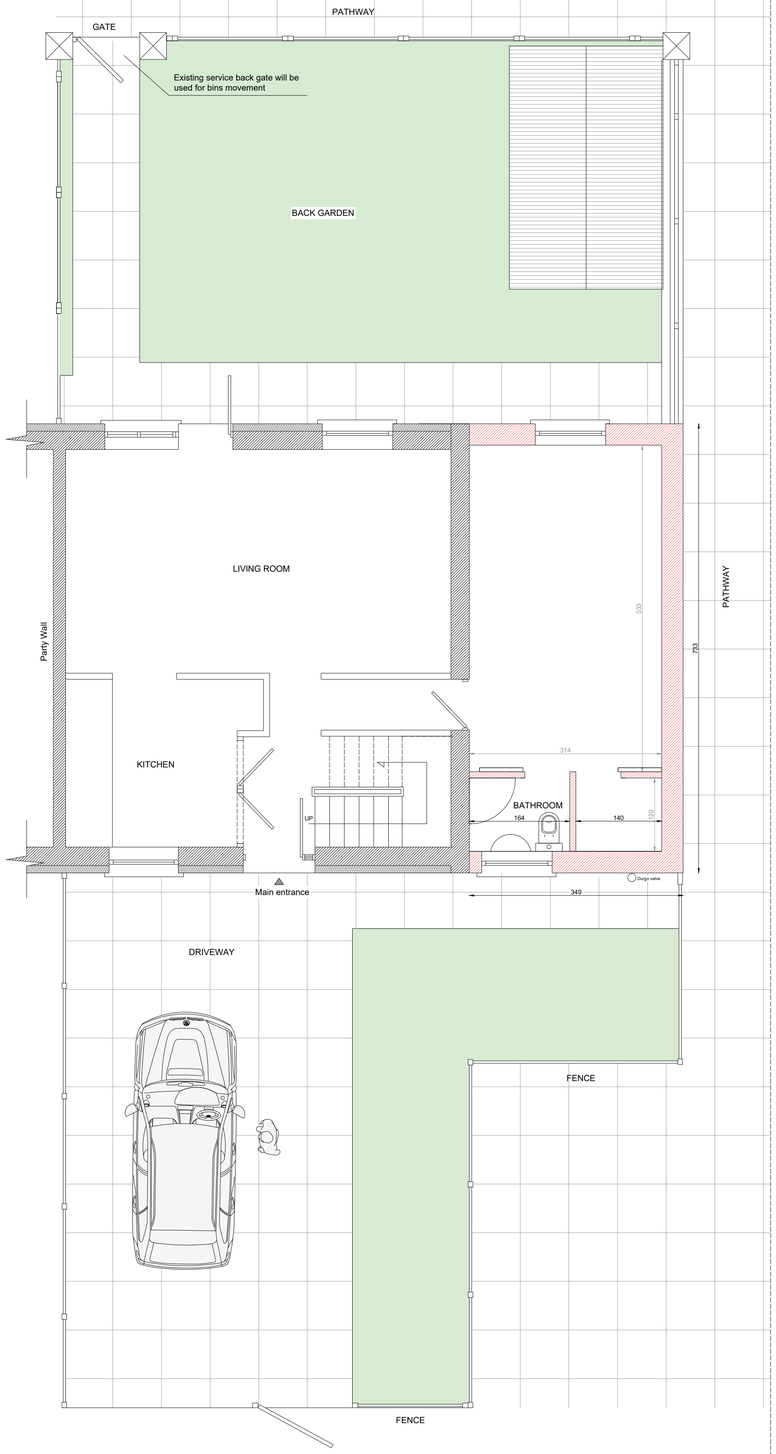



PROPOSED GROUND FLOOR/ BLOCK PLAN

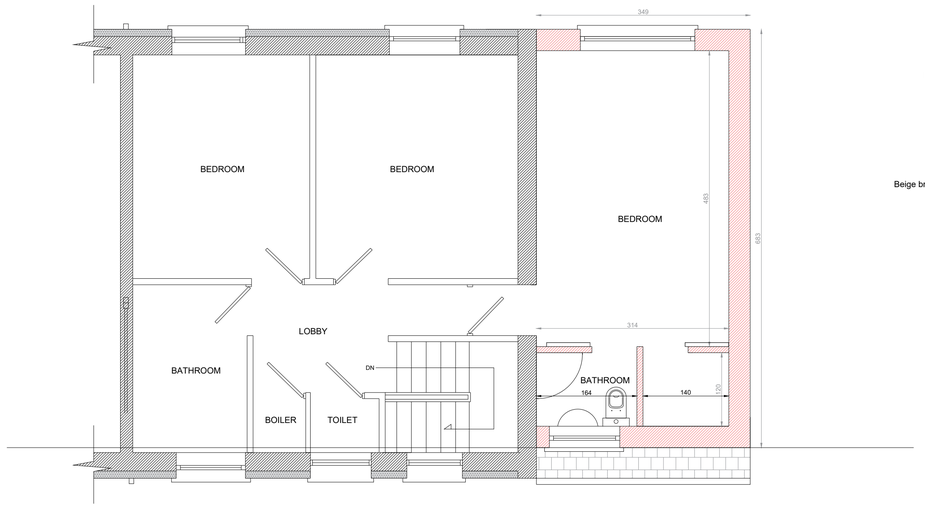


PROPOSED FIRST FLOOR

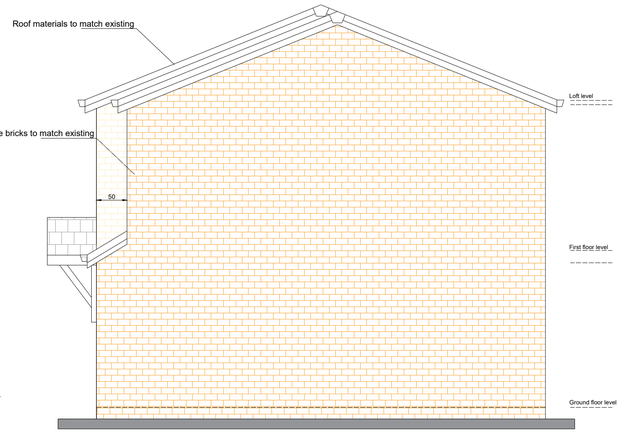


PROPOSED SIDE ELEVATION

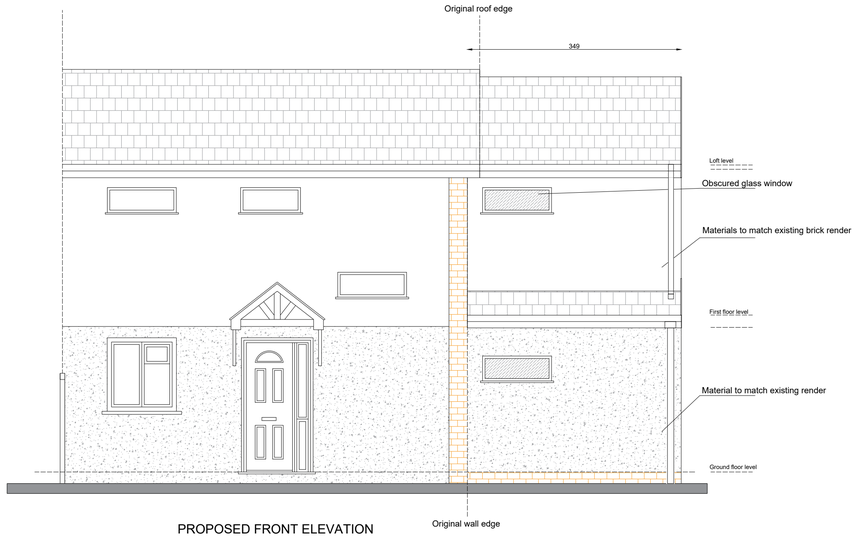


PROPOSED FRONT ELEVATION

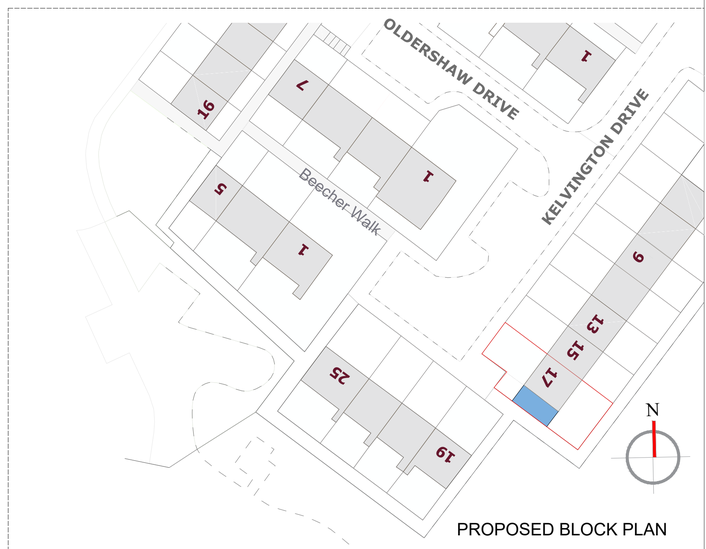

PROPOSED BLOCK PLAN
Scale 1: 500

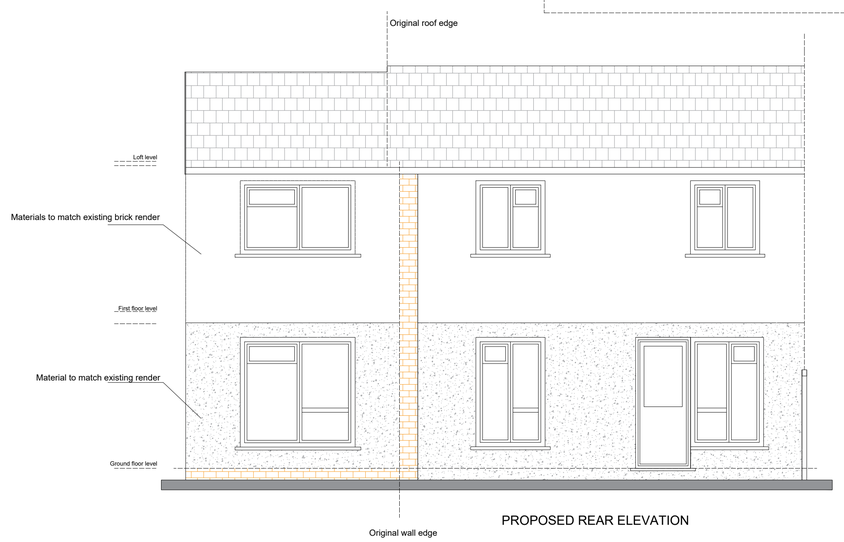

PROPOSED REAR ELEVATION

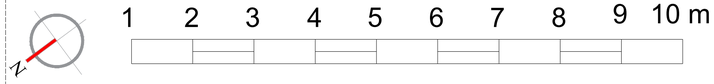

Subject to Planning permission
All structure work to be examined and signed off by a qualified structure engineer. All electric work done by a qualified electrician - All measurements to be checked on site.

Project:

Double storey side extension at:
17 Kelvington Drive
Manchester
M9 5QW

Client: Mr Ibrahim Nassar

DRG Title:
Proposed Plans

	Job No	Dwg. No
Date: 15/07/2026	22.03.00	A02
Scale: 1:50 on A1		

Email: SUNBULLI@HOTMAIL.CO.UK
Tel: 07587719118