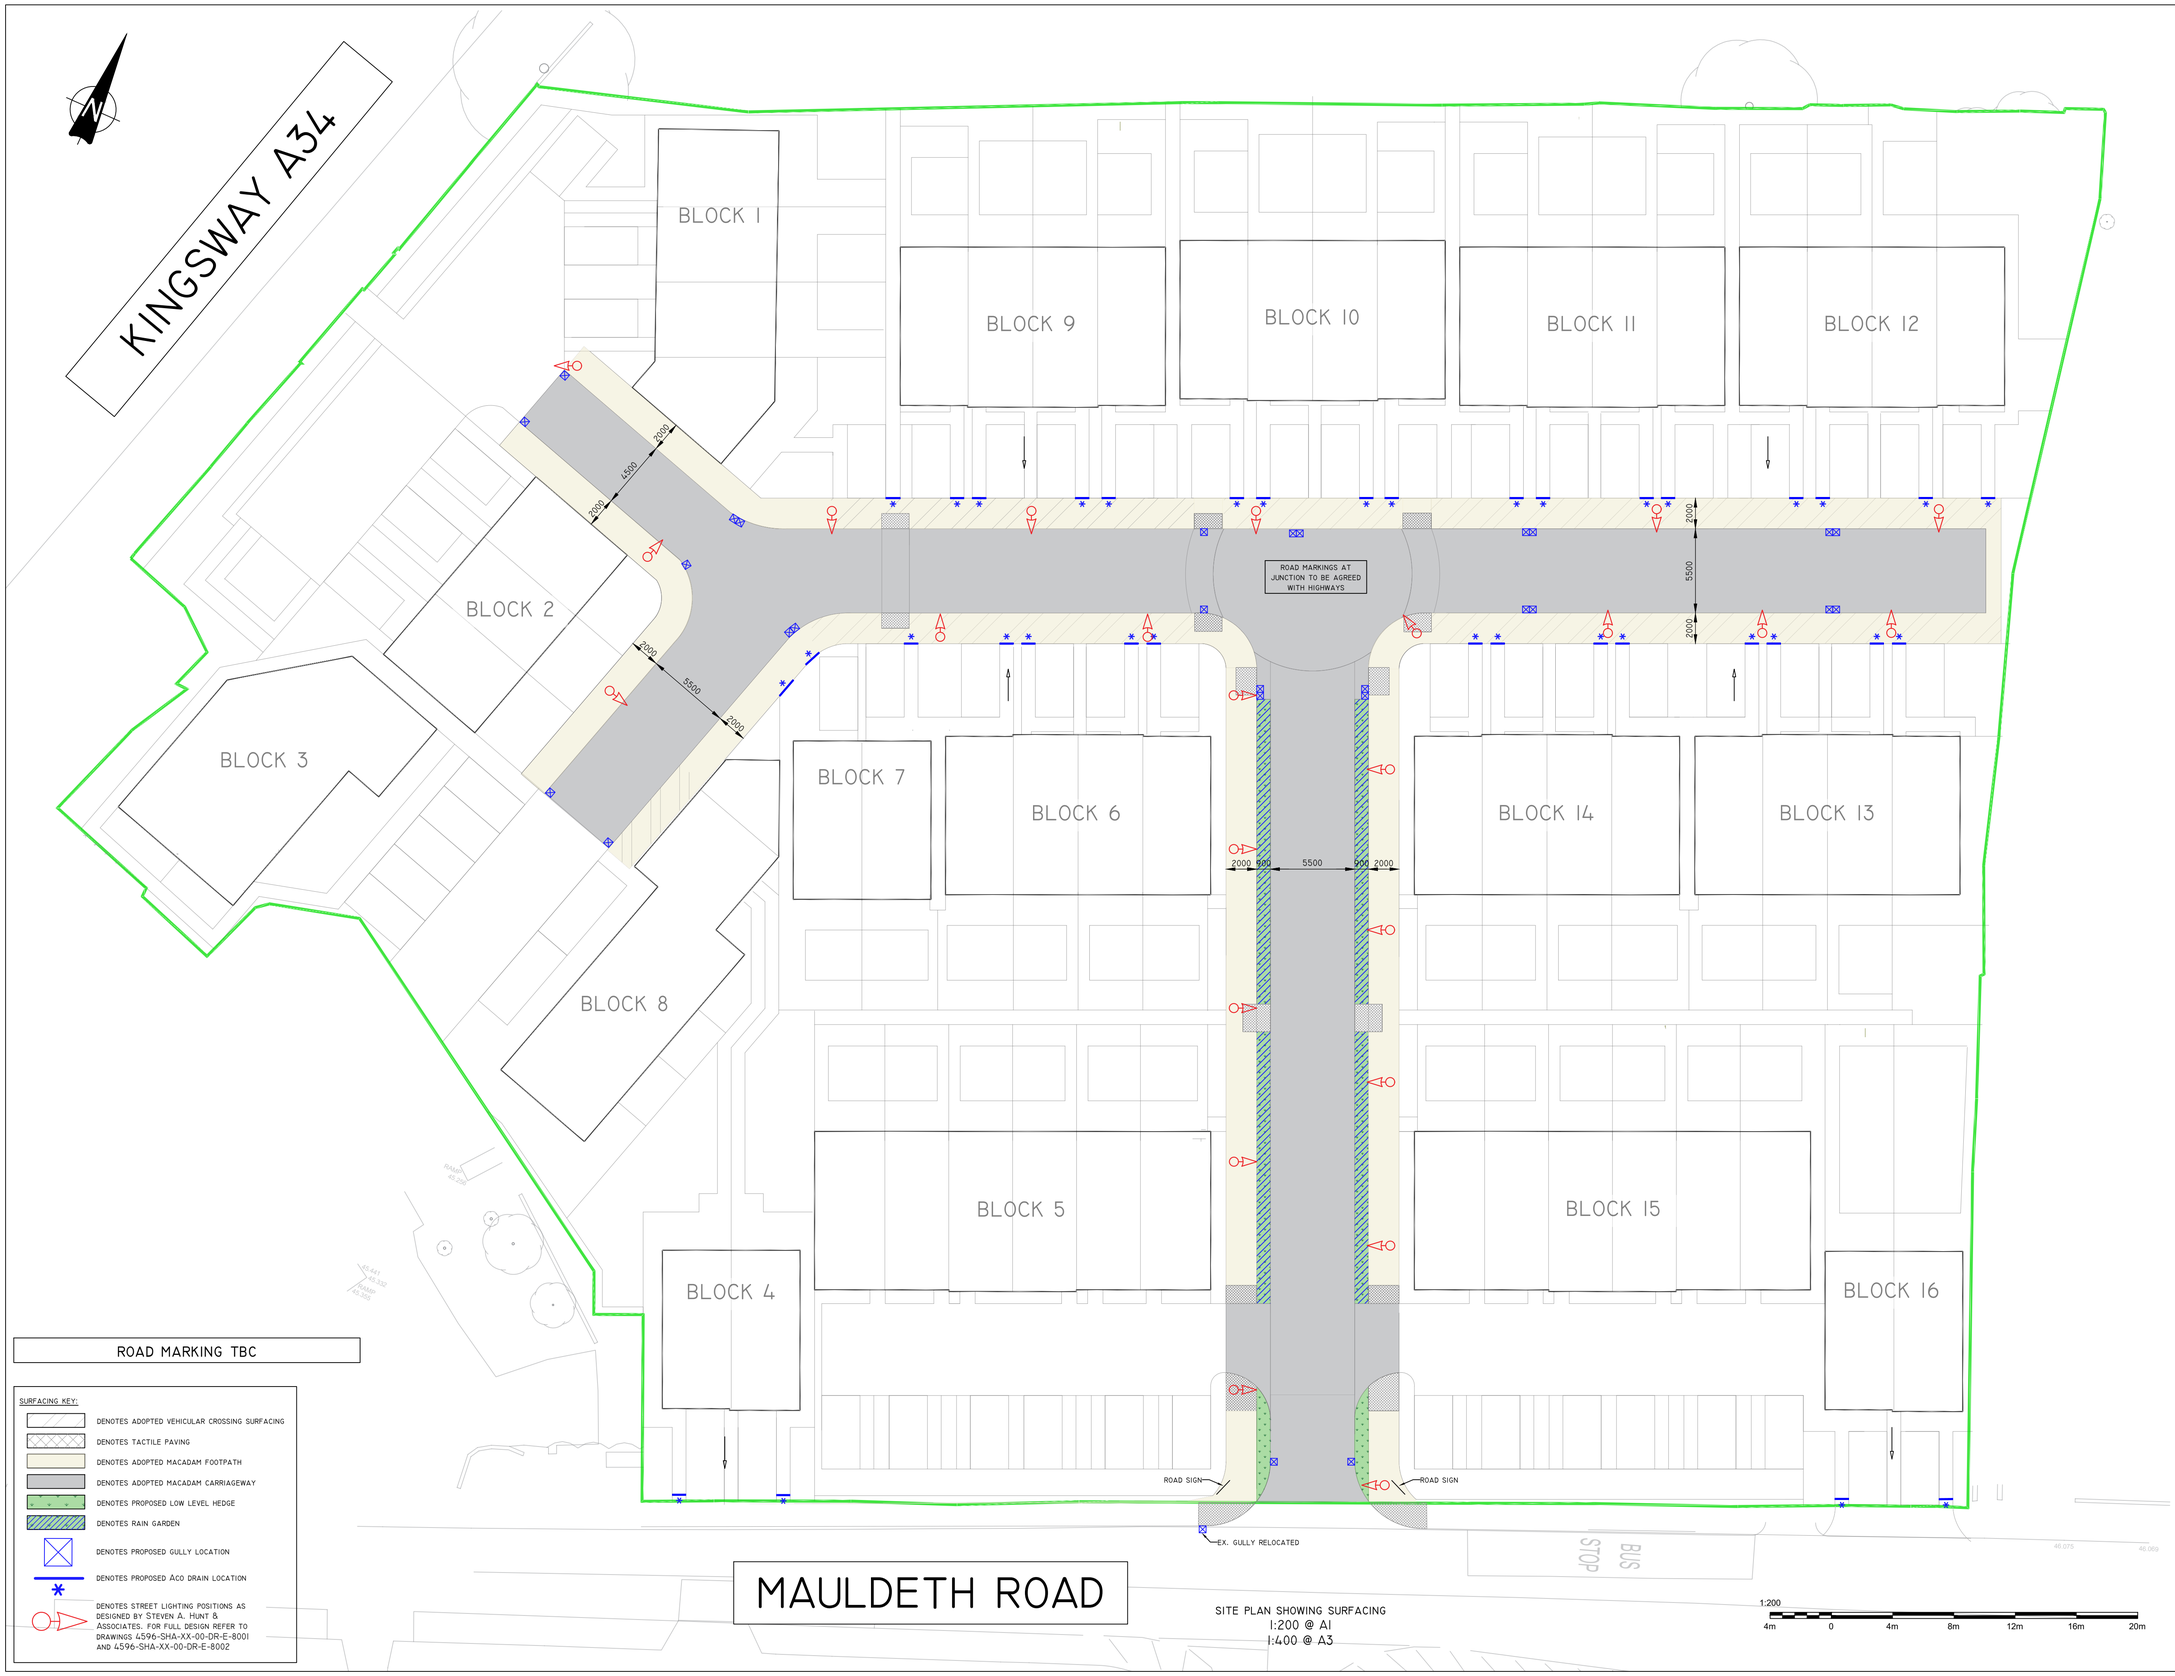


ROAD MARKING TBC

SURFACING KEY:

- DENOTES ADOPTED VEHICULAR CROSSING SURFACING
- DENOTES TACTILE PAVING
- DENOTES ADOPTED MACADAM FOOTPATH
- DENOTES ADOPTED MACADAM CARRIAGEWAY
- DENOTES PROPOSED LOW LEVEL HEDGE
- DENOTES RAIN GARDEN
- DENOTES PROPOSED GULLY LOCATION
- DENOTES PROPOSED ACO DRAIN LOCATION
- DENOTES STREET LIGHTING POSITIONS AS DESIGNED BY STEVEN A. HUNT & ASSOCIATES. FOR FULL DESIGN REFER TO DRAWINGS 4596-SHA-XX-00-DR-E-8001 AND 4596-SHA-XX-00-DR-E-8002

SITE PLAN SHOWING SURFACING
1:200 @ A1
1:400 @ A3

NOTES:

1. THIS DRAWING IS COPYRIGHT AND THE PROPERTY OF BELL MUNRO CONSULTING LTD. THE DRAWING MUST NOT BE REPRODUCED IN PART OR IN WHOLE WITHOUT PRIOR WRITTEN AUTHORITY.
2. THIS DRAWING MUST NOT BE SCALED BY EITHER CONTRACTORS OR OTHER CONSULTANTS ANY DIMENSIONAL OR SETTING - OUT DISCREPANCIES ARE TO BE REPORTED TO BELL MUNRO CONSULTING PRIOR TO CONSTRUCTION / FABRICATION COMMENCING.
3. THIS DRAWING MUST BE READ IN CONJUNCTION WITH THE RELEVANT BMC SPECIFICATIONS TOGETHER WITH THE APPROPRIATE ARCHITECTS AND SERVICES CONSULTANTS DRAWINGS AND SPECIFICATIONS.
4. TO BE READ IN CONJUNCTION WITH ALL DRAWINGS STARTING J8929.
5. ALL PRECAST CNCRETE KERBS AND QUADRANTS SHALL BE TO DOT SPEC. CLAUSE 1101 & BS7263, IN PRESSED CONCRETE WITH HARDSTONE AGGREGATE.
6. TYPE A DROPPED KERBS ON RADII OF LESS THAN 12000 SHALL BE 125 x 150 BULLNOSE OF THE APPROPRIATE RADIUS LAID TO 25 OR 6 FACE, AND TRANSITIONS 125 X 225 X 12.5 DEG. SPLAY OF THE APPROPRIATE RADIUS CUT TO FIT. TRANSITION KERBS TO BE PROVIDED EITHER SIDE OF DROPPED KERBS.
7. MINIMUM LENGTH OF KERB TO BE 450MM.
8. HANDLING AND LAYING OF KERBS AND CHANNELS - THE CONTRACTOR SHALL AVOID THE MANUAL HANDLING OF PRECAST CONCRETE KERBS AND CHANNELS BY USING PURPOSE-MADE MECHANICAL LIFTING EQUIPMENT FOR THEIR HANDLING, LIFTING AND LAYING.
9. ALL TRAFFIC SIGNS TO COMPLY WITH BS873 AND TO BE IN ACCORDANCE WITH TRAFFIC SIGNS REGULATIONS AND GENERAL DIRECTIONS 1994.
10. ALL CARRIAGEWAY MARKINGS SHALL CONFORM TO THE REQUIREMENTS OF TRAFFIC SIGNS REGULATIONS AND GENERAL DIRECTIONS 1994.
11. ALL SAW CUTTING TO BE WET CUT.

FOR TECHNICAL REVIEW

REV	COMMENTS	DATE	BY
C	STREET LIGHTING POSITIONS ADDED	07/07/26	CR
B	UPDATED TO SUIT CLIENT REQUEST	29/05/26	CR
A	UPDATED TO SUIT LATEST SITE PLAN	03/03/26	CR
-	INITIAL ISSUE	25/12/25	CR

BMC

BELL MUNRO CONSULTING LTD

CONSULTING CIVIL & STRUCTURAL ENGINEERS
TURING HOUSE
5 ARCHWAY
MANCHESTER
M15 5RL
TEL: 0161 2098032
FAX: 0161 2098033
EMAIL: CONSULTING@BELLMUNRO.CO.UK
WWW.BELLMUNRO.CO.UK

CLIENT: VIEWS

PROJECT: BURNAGE CRICKET CLUB

TITLE: S38 SURFACING PLAN

DRAWN BY:	CHECKED BY:	SCALE:	DATE:
MP	AM	AS SHOWN	12/25

DRAWING NUMBER: J8929 S38-HW04

REVISION: C