


THIS DRAWING IS FOR PLANNING PURPOSES ONLY

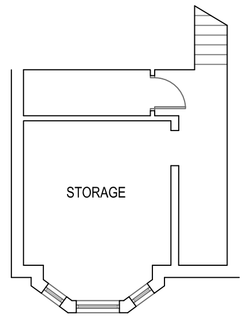

EXISTING BF PLAN 1:100

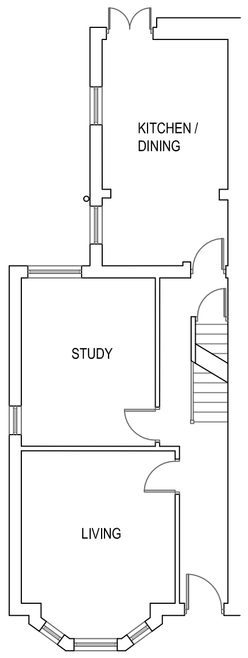


EXISTING GF PLAN 1:100

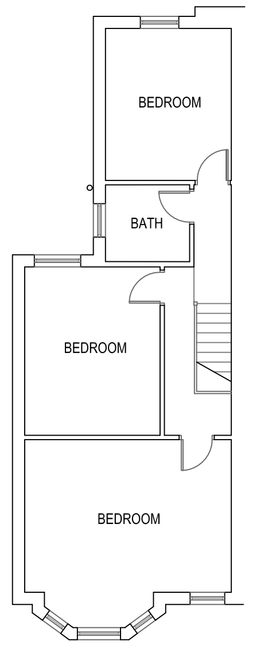


EXISTING FF PLAN 1:100




EXISTING FRONT ELEVATION 1:100

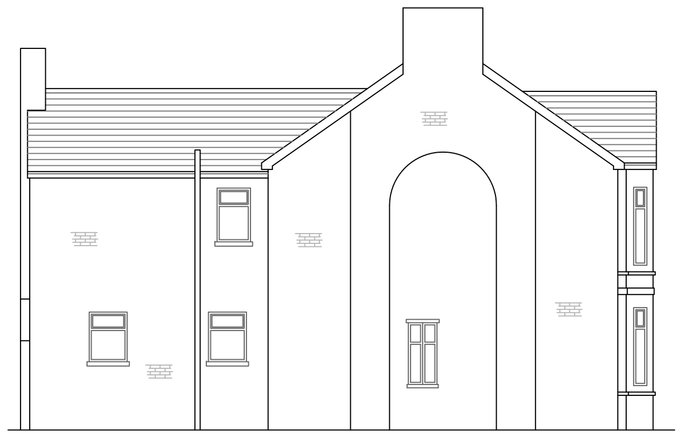


EXISTING SIDE ELEVATION 1:100

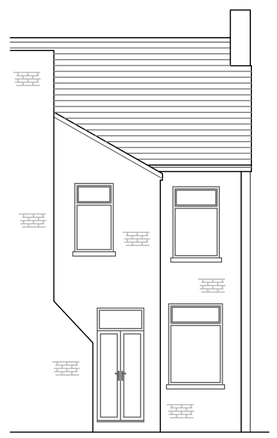


EXISTING REAR ELEVATION 1:100

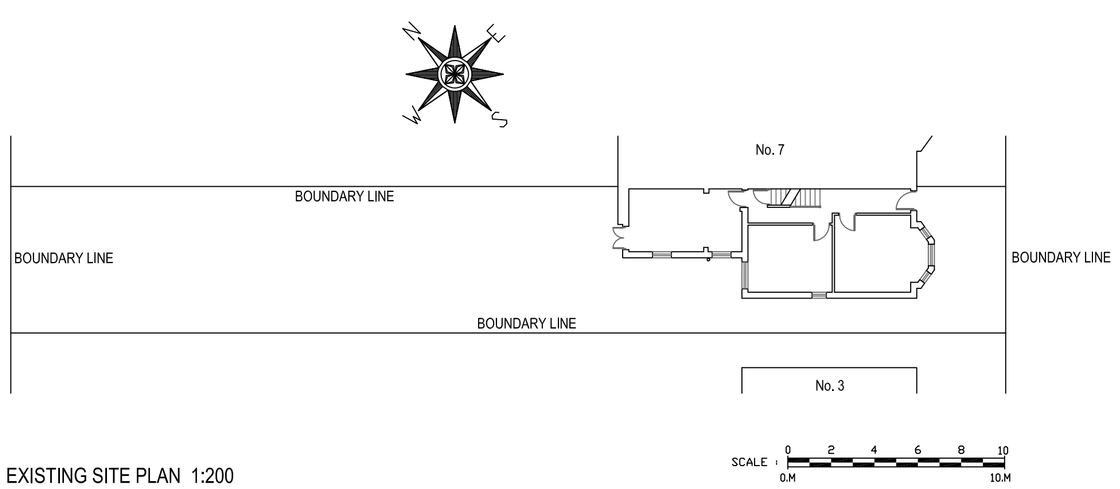


EXISTING SITE PLAN 1:200

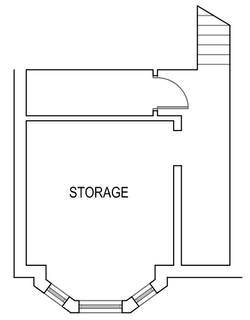

PROPOSED BF PLAN 1:100

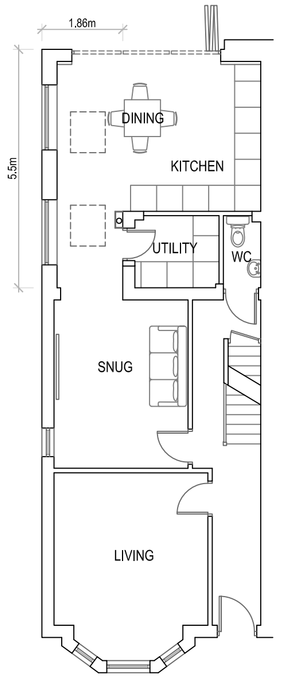


PROPOSED GF PLAN 1:100

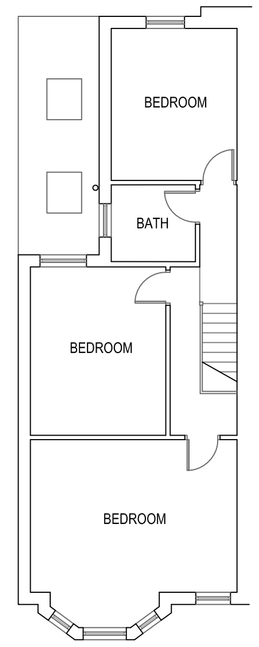


PROPOSED FF PLAN 1:100




PROPOSED FRONT ELEVATION 1:100

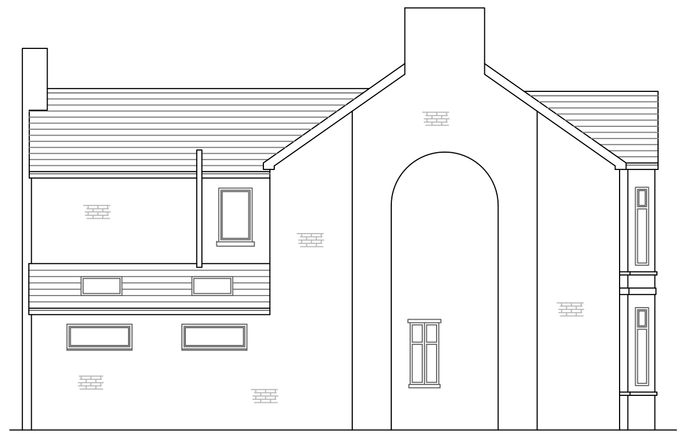

PROPOSED SIDE ELEVATION 1:100

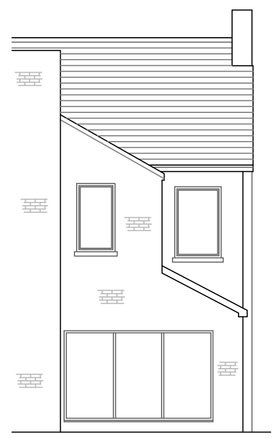

PROPOSED REAR ELEVATION 1:100

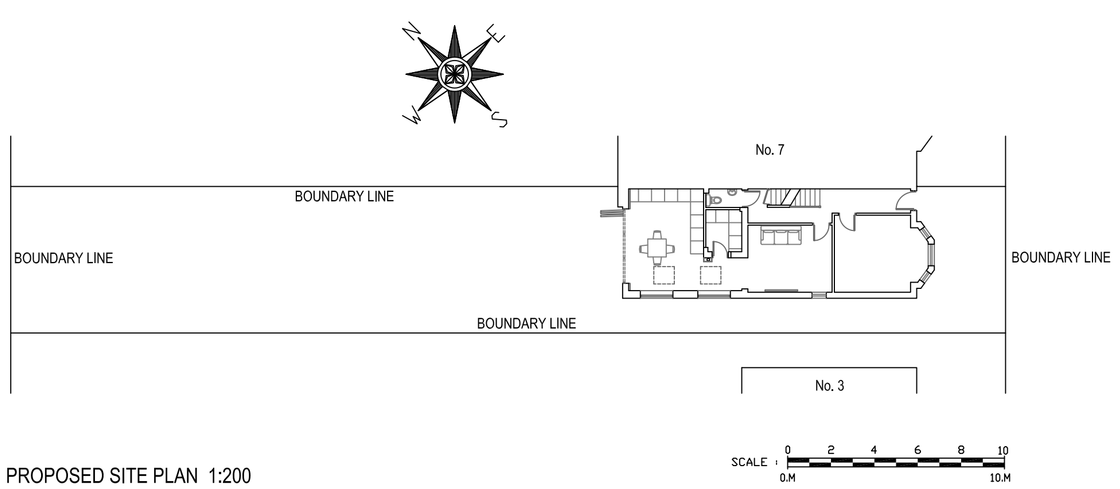

PROPOSED SITE PLAN 1:200

5 Devonshire Road
Chorlton
M21 8XB

Existing & Proposed Plans and Elevations

Drawn: CDW
Scale: 1:100 & 200 @ A1
Date: August 2026

1054_CHO_01_Planning

CDWP
CD Wilkinson Plans

tel: 07967 522401 email: chris@cdwilkinsonplans.co.uk
5 Highmeadow, Manchester, M26 1YN