



FRONT ELEVATION
(EXISTING)




SIDE ELEVATION
(EXISTING)

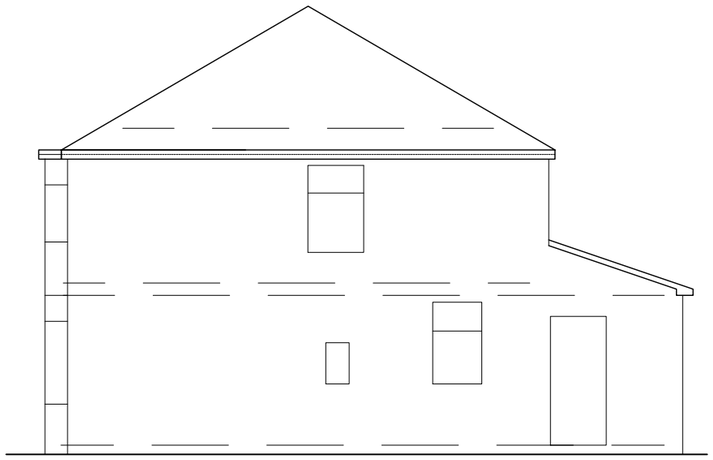


REAR ELEVATION
(EXISTING)

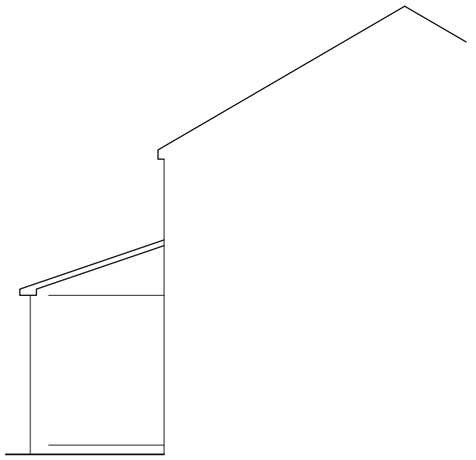


SIDE ELEVATION
(EXISTING)

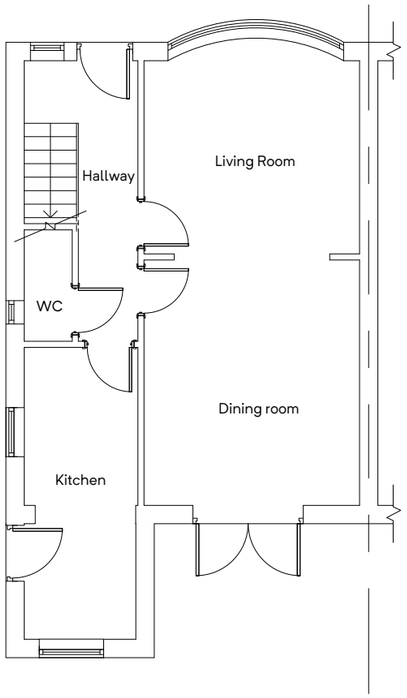

GROUND FLOOR PLAN
(EXISTING)

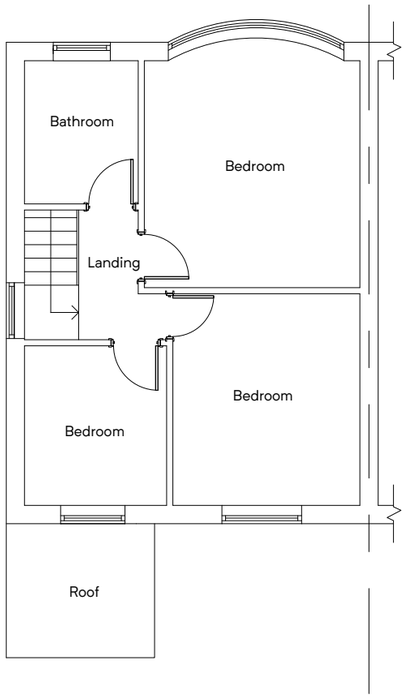

FIRST FLOOR PLAN
(EXISTING)

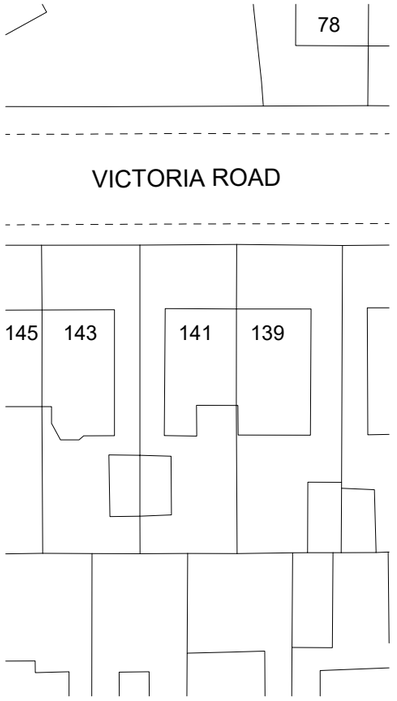

SITE PLAN
(EXISTING)



Building Design Services

M.FAROOQ
418 Bury Road
Rochdale
OL11 5EU
01706 712231
0796 7605 763

bds.

For:

MR USMAN AHMED

PROPOSED DOUBLE STOREY SIDE AND SINGLE STOREY REAR EXTENSION AT

141 VICTORIA ROAD
MANCHESTER
M14 6DA

Scale:


(Plan)
1:100 @ A3

(Elevation)
1:100 @ A3


(Site Plan)
1:500 @ A3

Job No. & Sheet

2417/1

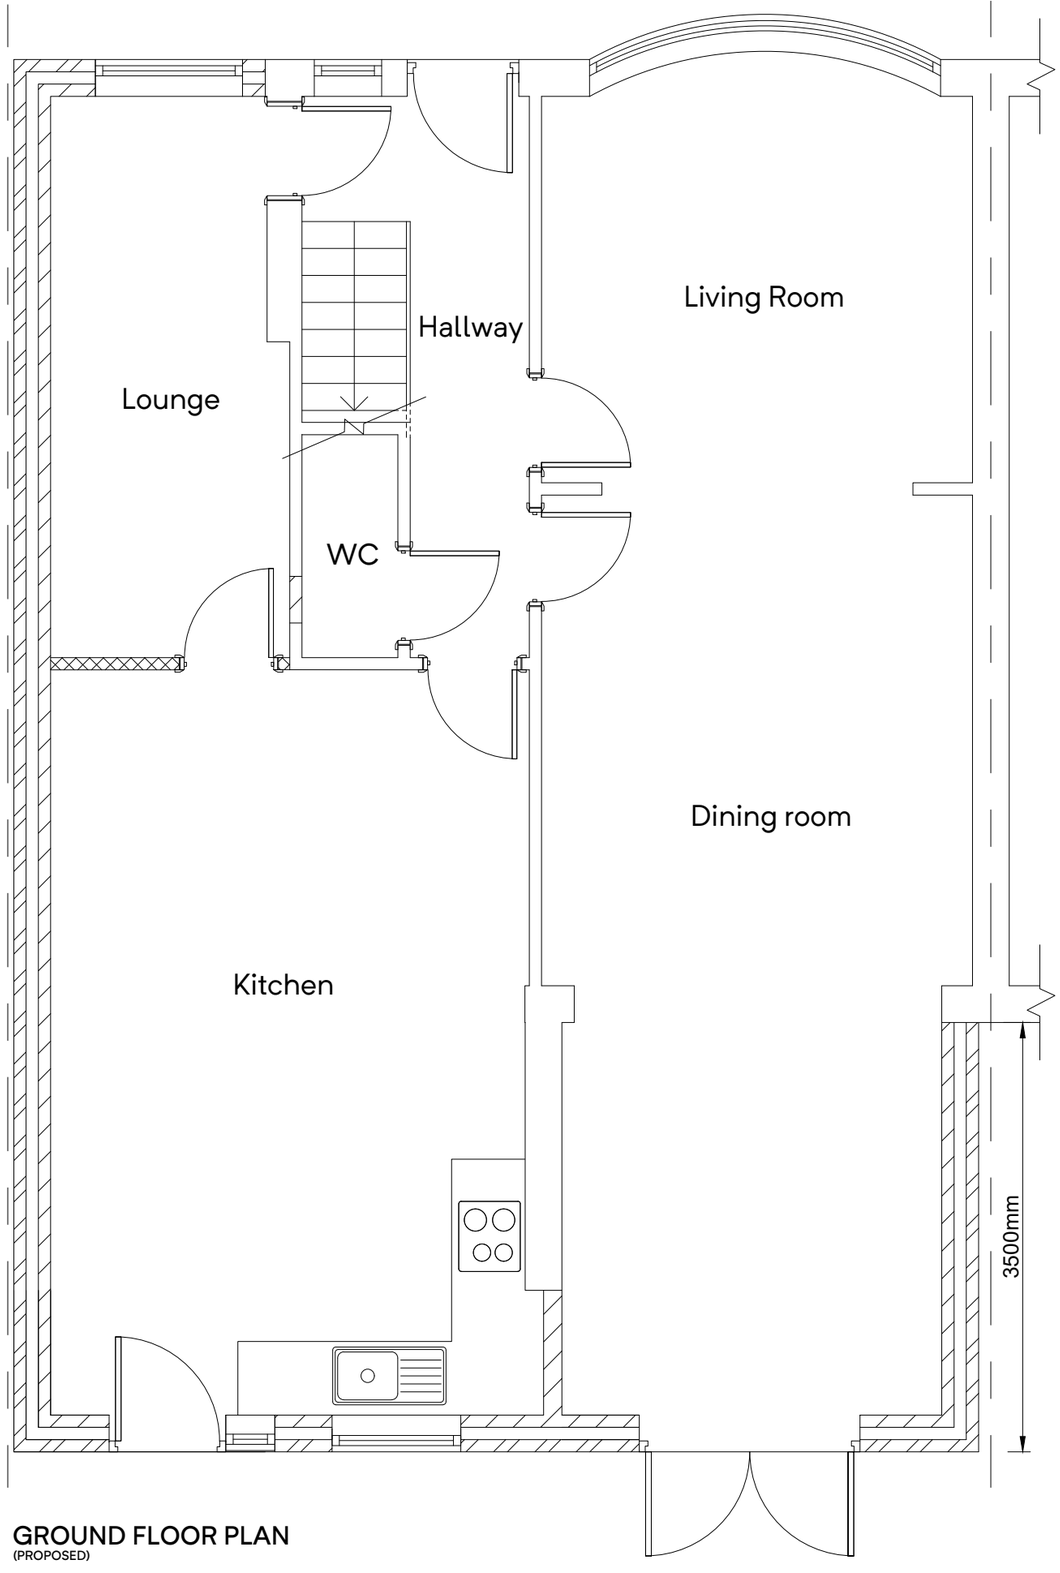

GROUND FLOOR PLAN
(PROPOSED)

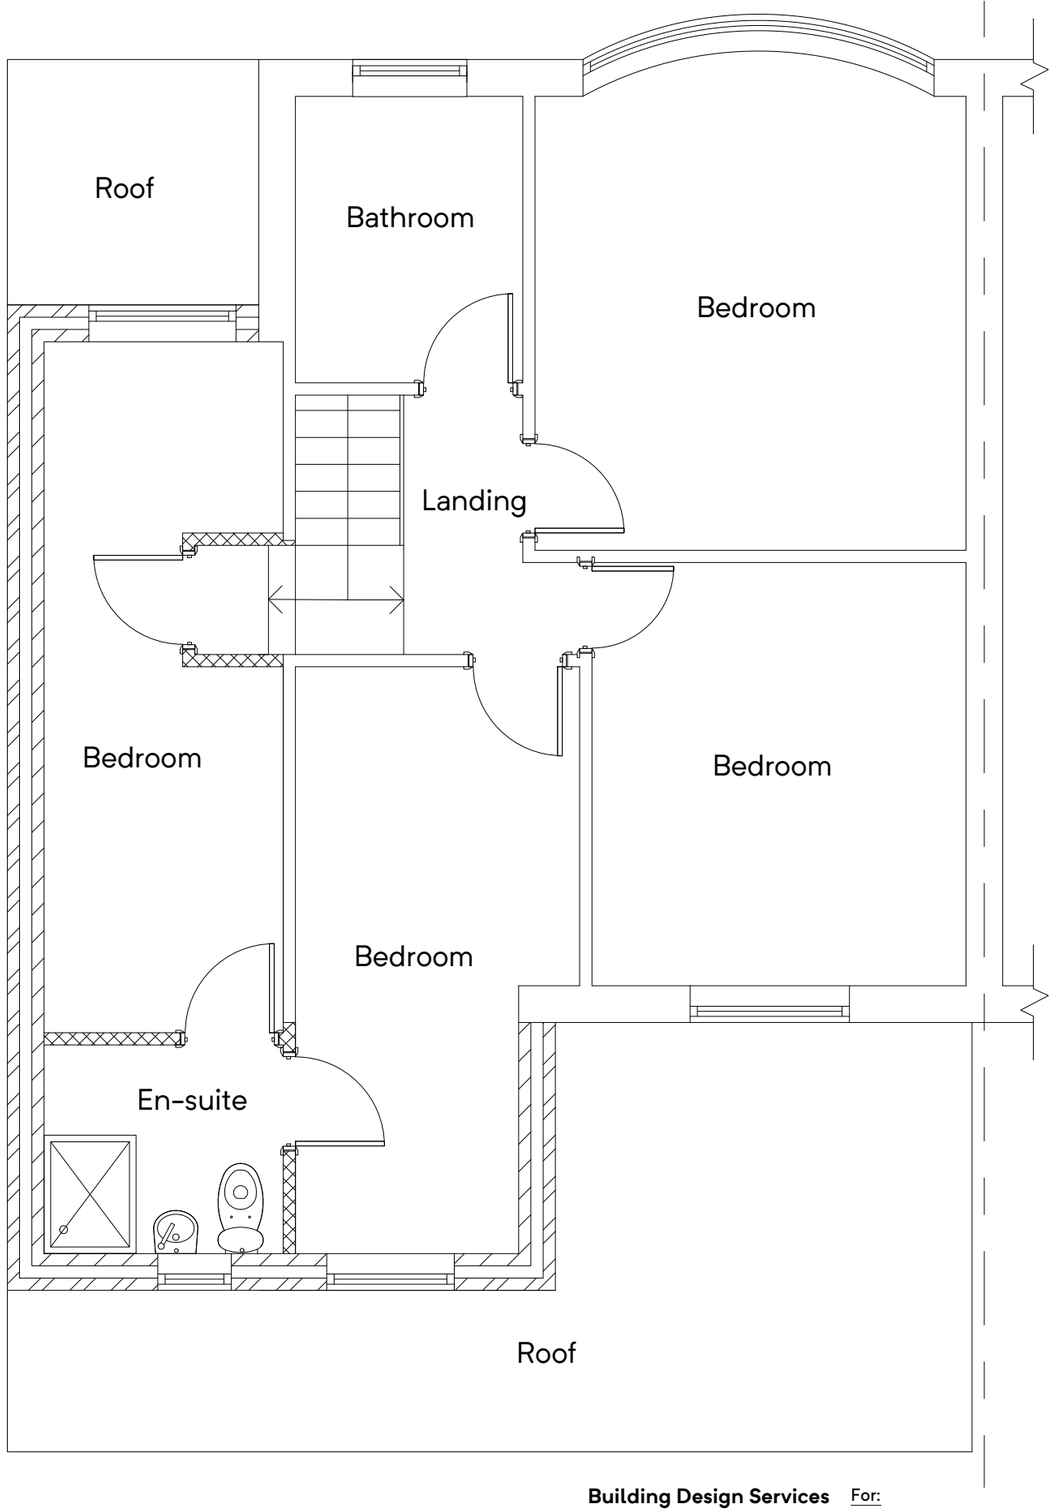

FIRST FLOOR PLAN
(PROPOSED)

SCALE 1:50
0 0.5 1 2.5 METRES

Building Design Services

M.FAROOQ
418 Bury Road
Rochdale
OL11 5EU
01706 712231
0796 7605 763

bds.

For:

MR USMAN AHMED

PROPOSED DOUBLE STOREY SIDE AND SINGLE STOREY REAR EXTENSION AT

141 VICTORIA ROAD
MANCHESTER
M14 6DA


Scale:
(Plan)
1:50 @ A3

Job No. & Sheet


2417/2




FRONT ELEVATION
(PROPOSED)

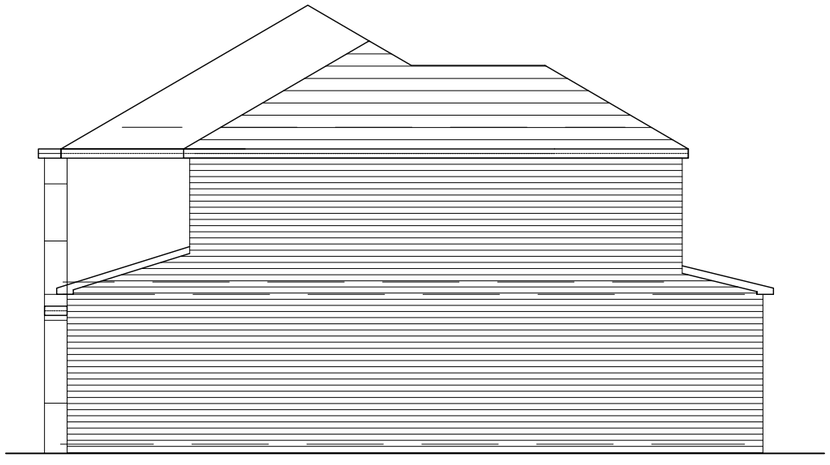


SIDE ELEVATION
(PROPOSED)

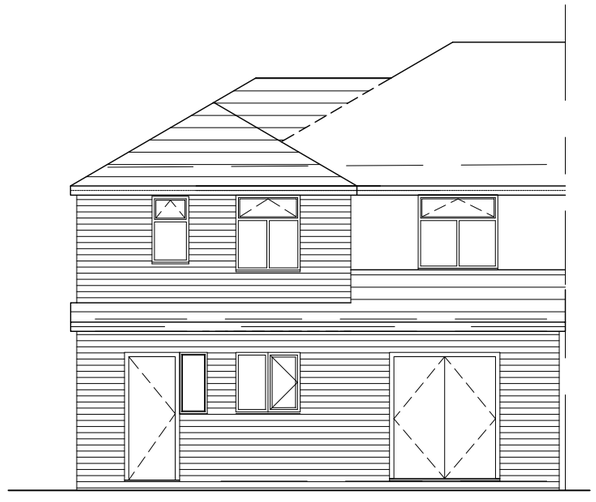

REAR ELEVATION
(PROPOSED)

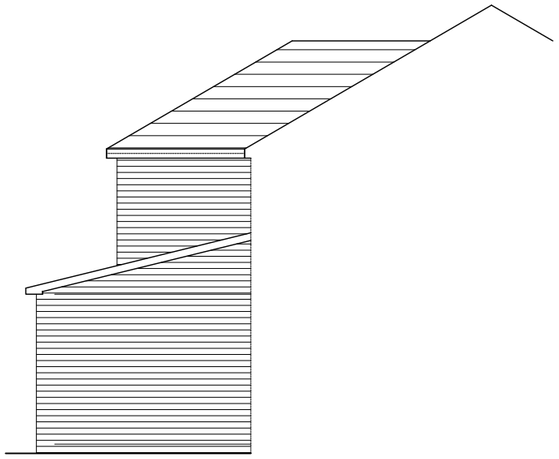

SIDE ELEVATION
(PROPOSED)

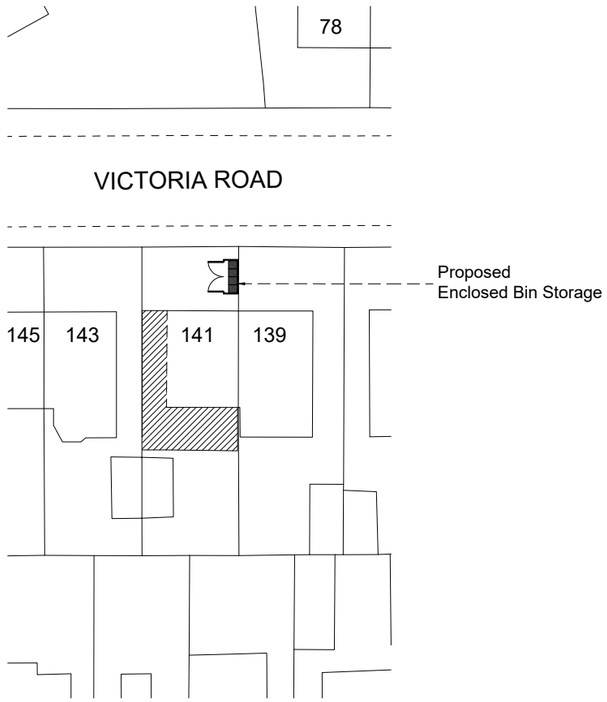

SITE PLAN
(PROPOSED)

SCALE 1:500
0 5 25 METRES

SCALE 1:100
0 1 5 METRES

Building Design Services

M.FAROOQ
418 Bury Road
Rochdale
OL11 5EU
01706 712231
0796 7605 763

bds.

For:

MR USMAN AHMED

PROPOSED DOUBLE STOREY SIDE AND SINGLE STOREY REAR EXTENSION AT

141 VICTORIA ROAD
MANCHESTER
M14 6DA

Scale:

(Plan)
1:100 @ A3

(Elevation)
1:100 @ A3

(Site Plan)
1:500 @ A3

Job No. & Sheet

2417/3