



01 Section A-A
1:20 @A1

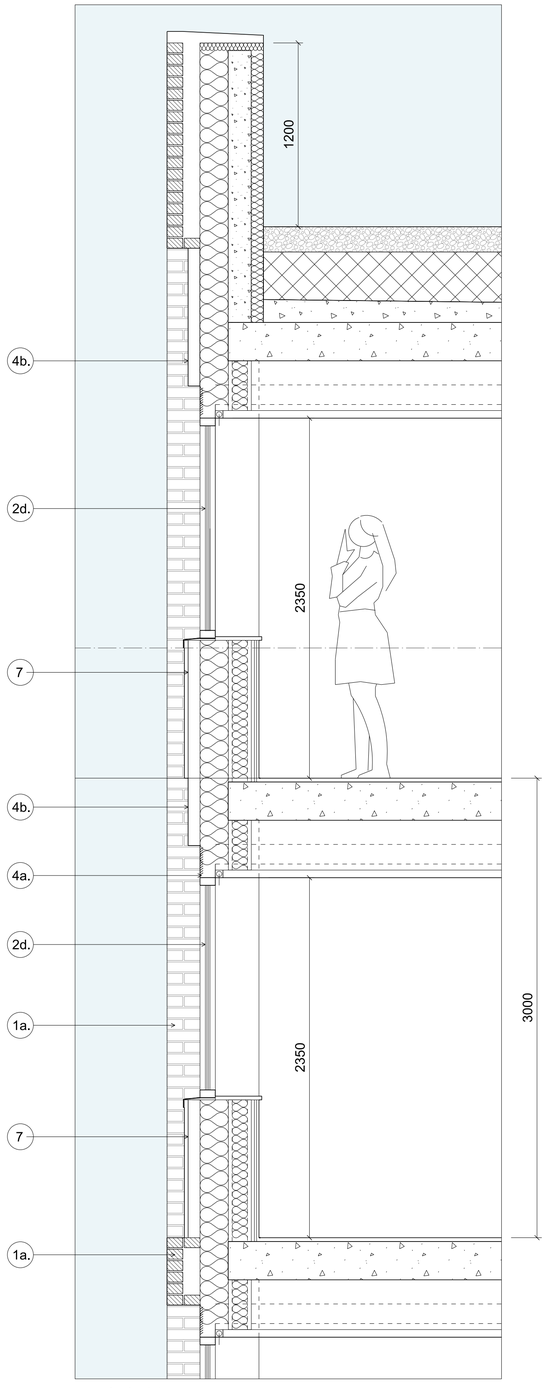

02 Section B-B
1:20 @A1

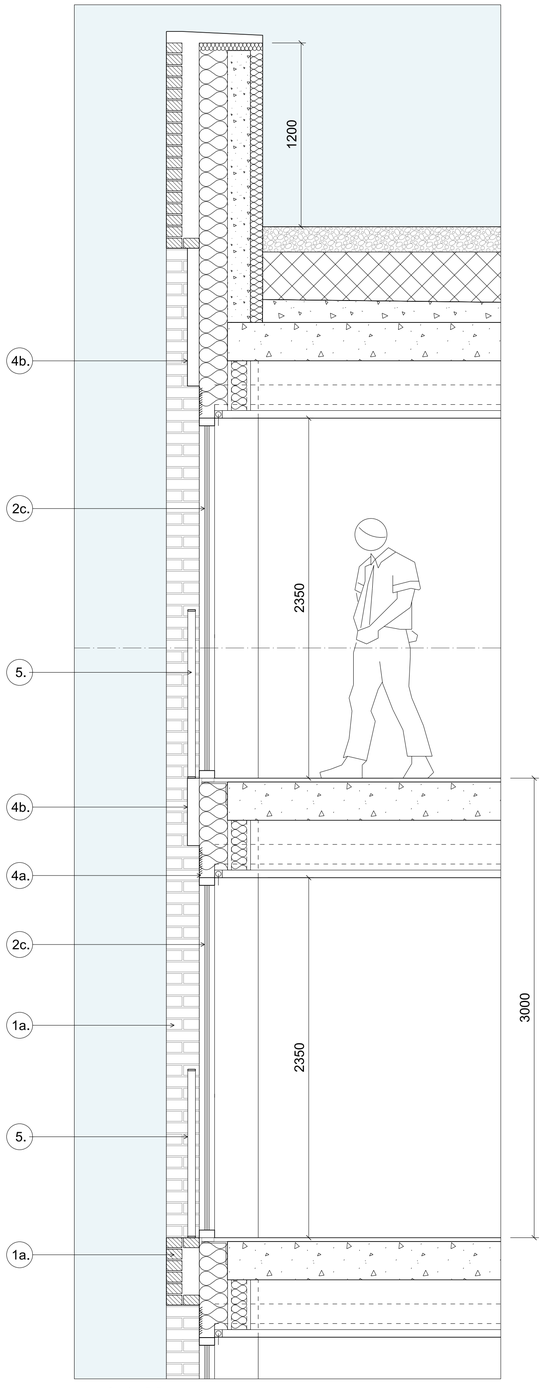

03 Elevation
1:20 @A1

Amendment		Date
P01	Planning issue	24.11.2025
P02	Planning update	21.07.2026

ELEVATION KEY

1a	Brickwork standard coursing	**3a**	PPC Alu double-leaf glazed door	**4a**	PPC Alu Spandrel Micro-louvres
1b	Brickwork cross-pattern coursing	**3b**	PPC Alu single-leaf glazed door	**4b**	PPC Alu Spandrel Solid
1c	Brickwork horizontal banded coursing	**3c**	PPC Alu single-leaf glazed door with glazed fixed side panel	**5**	PPC Alu Balustrade
1d	Masonry panel - coloured and profiled	**3d**	PPC Alu double-leaf solid door	**6**	Stainless Steel Signage
2a	PPC Alu window fixed (transparent)	**3e**	PPC Alu single-leaf solid door	**7**	PPC Alu Panel - Profiled
2b	PPC Alu window fixed (translucent)	**3f**	PPC Alu door with louvres	**8**	~~PPC Alu Erectable Guarding~~
2c	PPC Alu window single-opener (side)			**9**	Roof plant
2d	PPC Alu window single-opener (top)			**10**	Lift over-run

Note:

This drawing is to be read in conjunction with all other project information by the architect and consultants. Any drawn reference to existing information contained in this drawing has been created directly from third party survey information. This information is contained and issued in good faith with Feilden Clegg Bradley Studios LLP not held responsible for any inaccuracies identified. The architect is to be notified immediately if any inaccuracies are found.

FeildenCleggBradleyStudios LLP

Bath Brewery
Toll Bridge Road
Bath
BA1 7DE

t 01225 852545
e bath@fcbstudios.com

Job/Drawing No: 18702-FCB-ZZ-ZZ-D-A-0802
Amendment: P02

WYTHENSHAWE TOWN CENTRE
C2 THE BIRTLES

PROPOSED BAY STUDIES:
ROOF & TYPICAL CONDITION

Scale 1:20 @A1
Date 21.07.2026
Drawn FCBS-MCR
Check KM/PM

Do not scale | Original printed at A1 | All dimensions to be checked on site

FCBS Project No. 2141-2