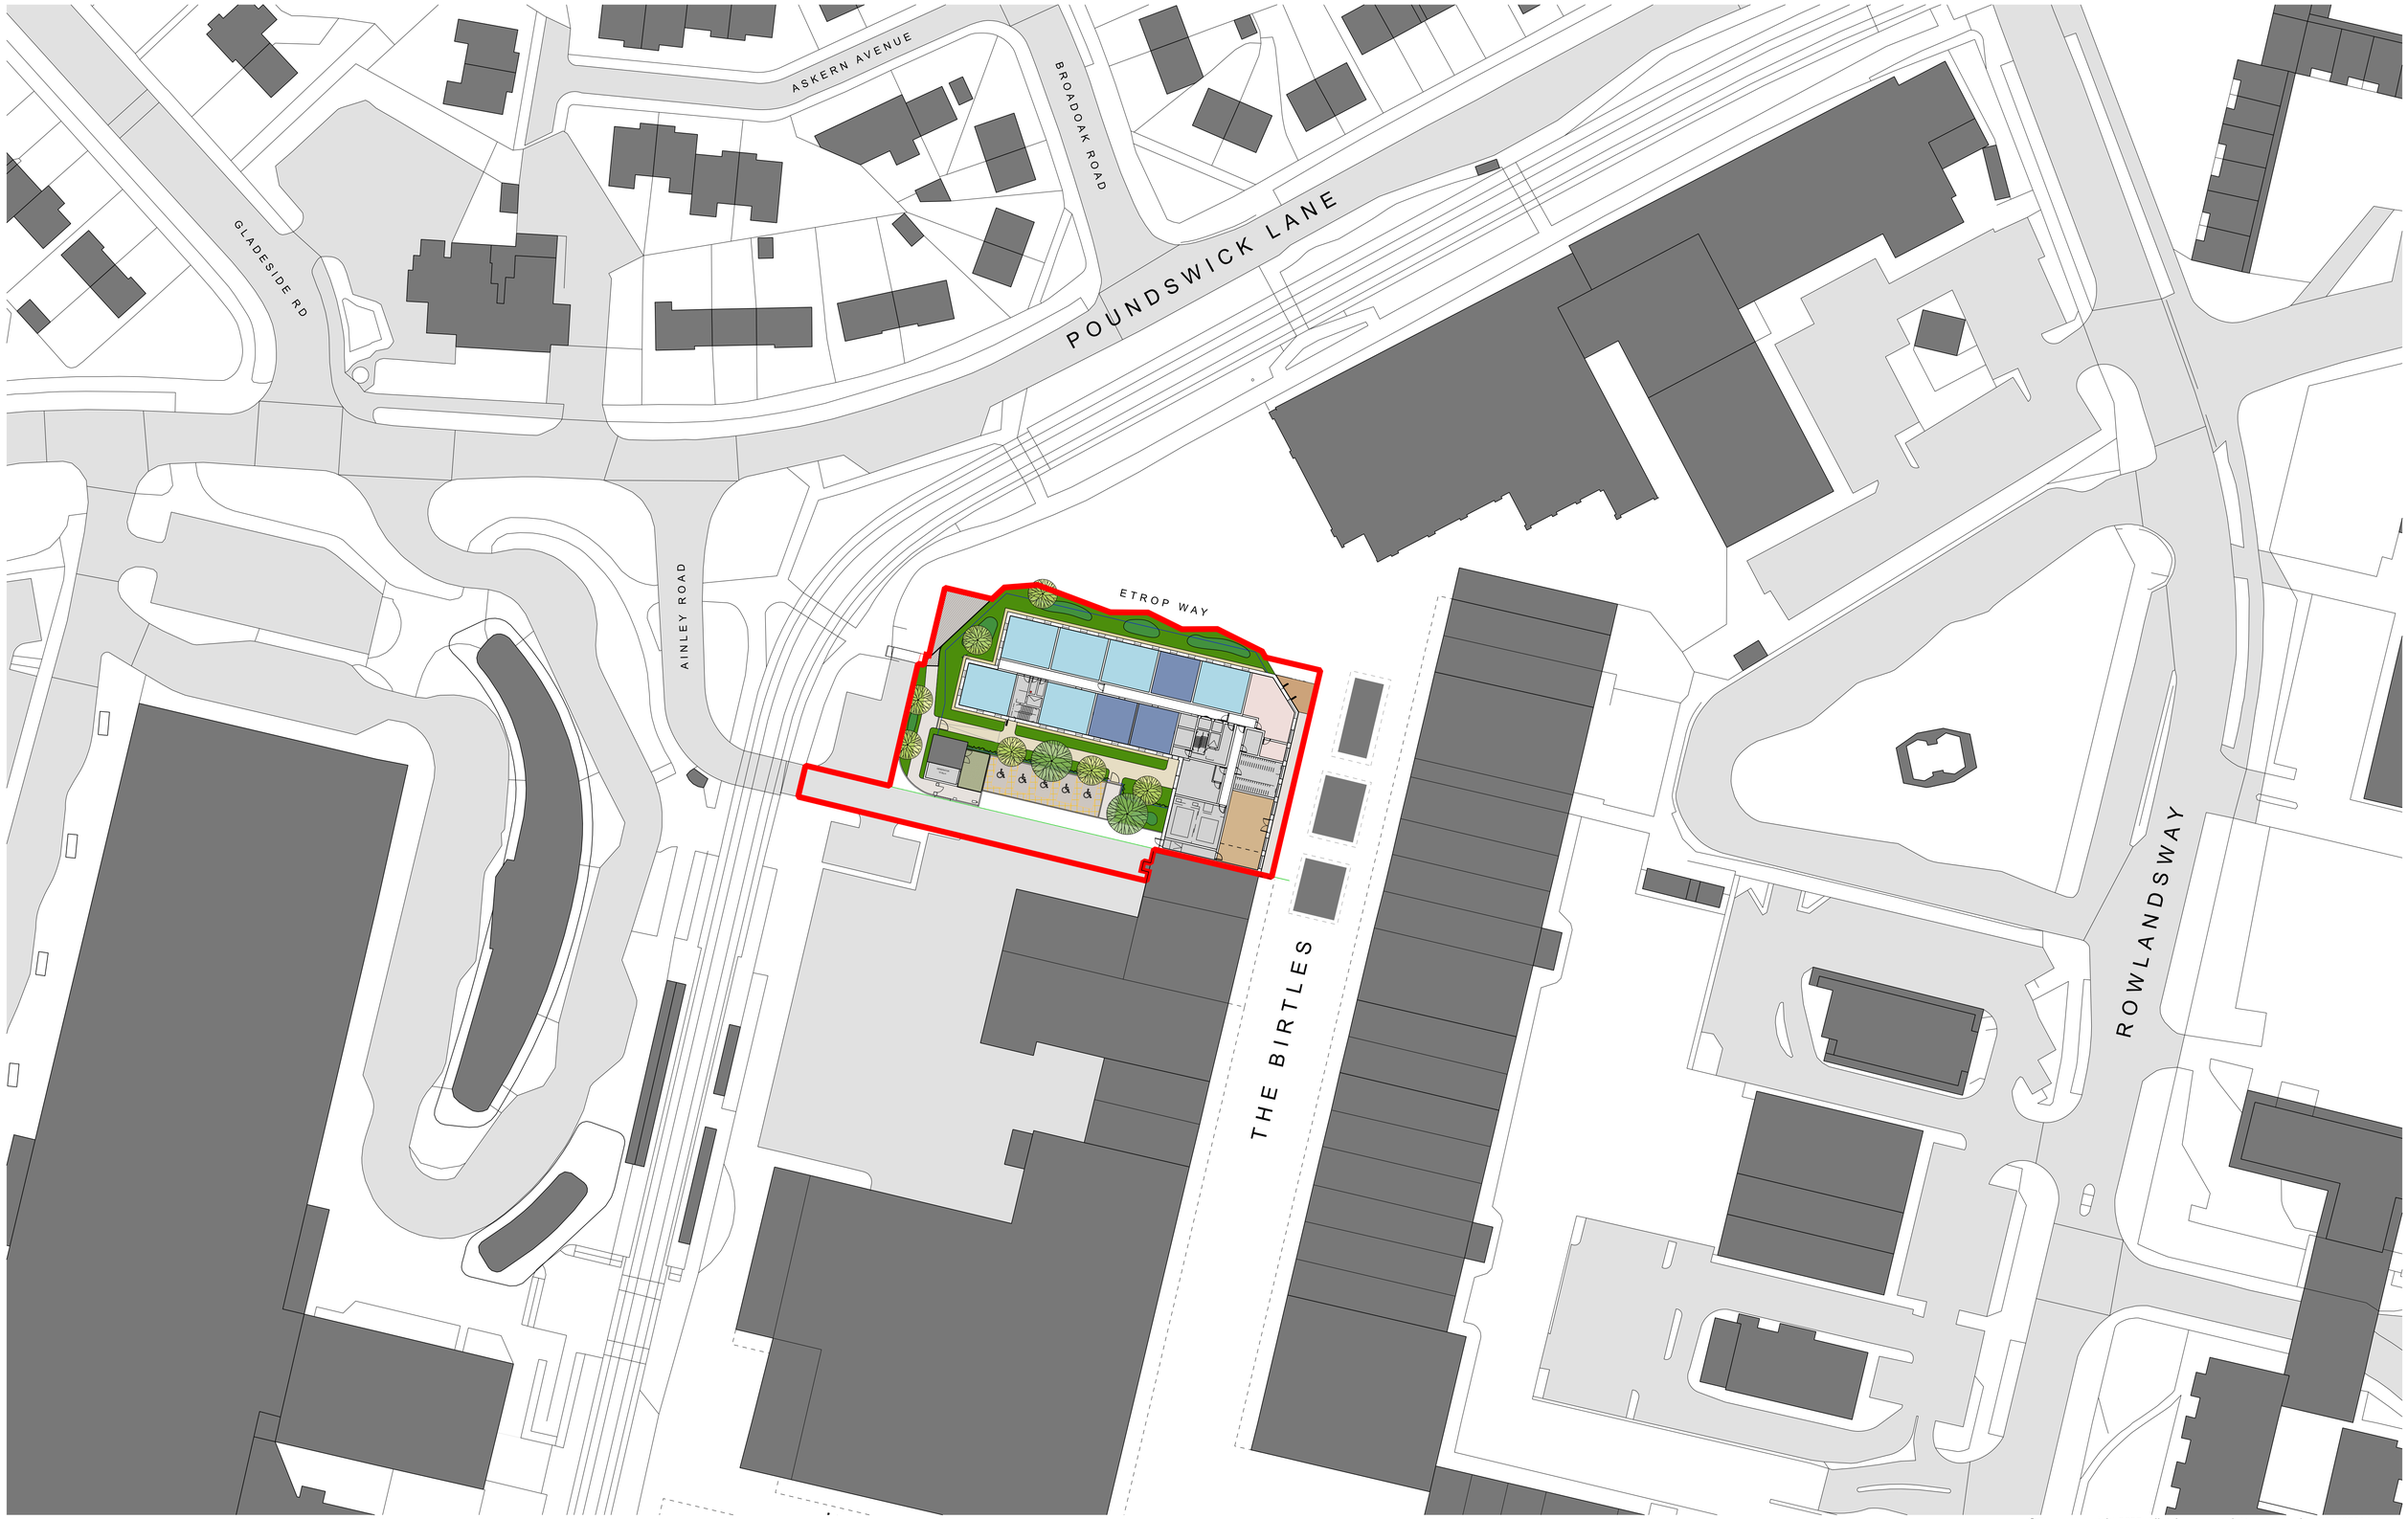


Amendment		Date
P01	Planning issue	24.11.2025
P02	Planning update	21.07.2026

HOUSING TYPOLOGIES KEY

- Apartment: 1-Bed 2-Persons
- Apartment: 2-Bed 3-Persons
- Retail/office spaces
- Residents lobby
- Plant, Support & Circulation

Note:

This drawing is to be read in conjunction with all other project information by the architect and consultants. Any drawn reference to existing information contained in this drawing has been created directly from third party survey information. This information is contained and issued in good faith with Feilden Clegg Bradley Studios LLP not held responsible for any inaccuracies identified. The architect is to be notified immediately if any inaccuracies are found.

0 5 10 25 50

©Crown copyright 2025. All rights reserved. Licence number 100007514.

FeildenCleggBradleyStudios LLP

Bath Brewery
Toll Bridge Road
Bath
BA1 7DE

t 01225 852545
e bath@fcbstudios.com

Job/Drawing No: 18702-FCB- ZZ-ZZ-D-A-0401

Amendment: P02

WYTHENSHAWE TOWN CENTRE
C2 THE BIRTLES

PROPOSED SITE PLAN

Scale 1:500 @ A1
Date 21.07.2026
Drawn FCBS-MCR
Check KM/PM

Do not scale | Original printed at A1 | All dimensions to be checked on site

FCBS Project No. 2141-2