

This drawing is protected by copyright and the information contained therein is the property of William McCall.
The drawing must not be copied and the information contained therein may not be used or disclosed without written permission of and in the manner permitted by William McCall.

0 1 2 3 4 5M
Scale 1:50@ A1
0 1 2 3 4 5 6 7 8 9 10M
Scale 1:100@ A1

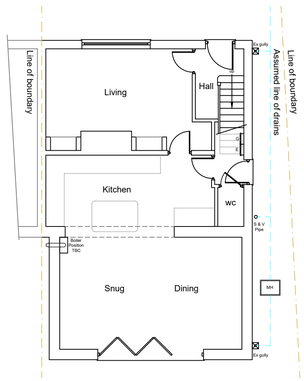



Existing Ground Floor Plan

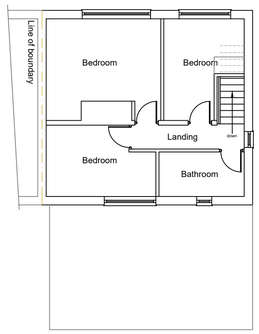


Existing First Floor Plan

1:100

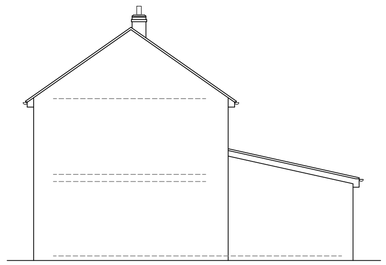


Existing Side Elevation




Existing Rear Elevation

1:100

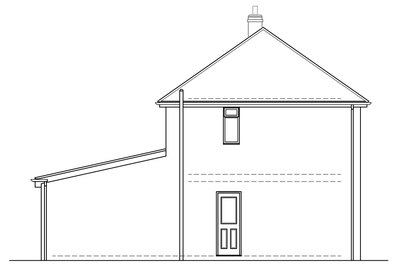

Existing Side Elevation

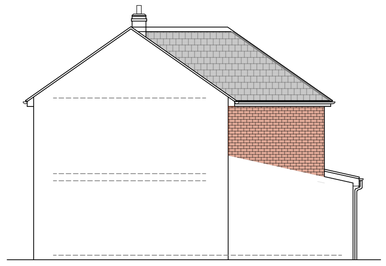


Proposed Side Elevation




Proposed Rear Elevation


1:100

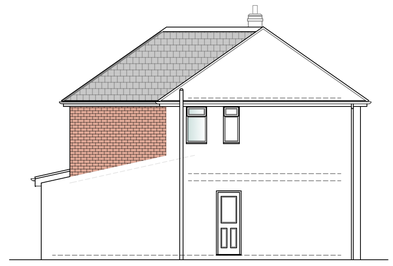

Proposed Side Elevation

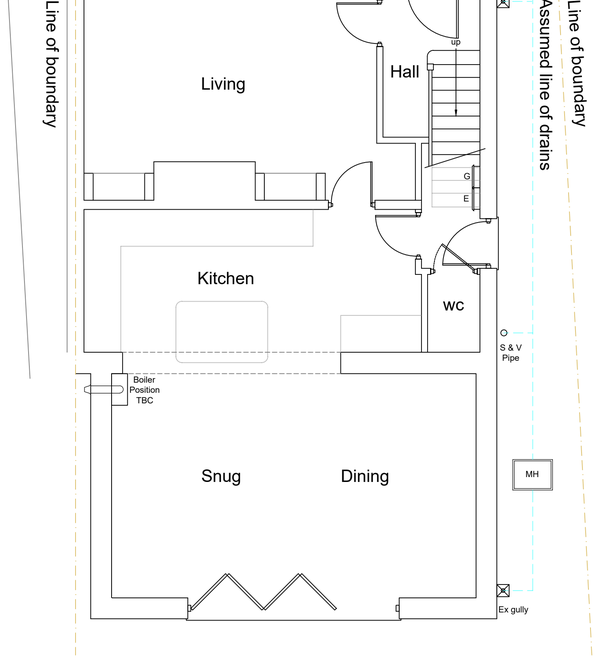


Existing Ground Floor Plan

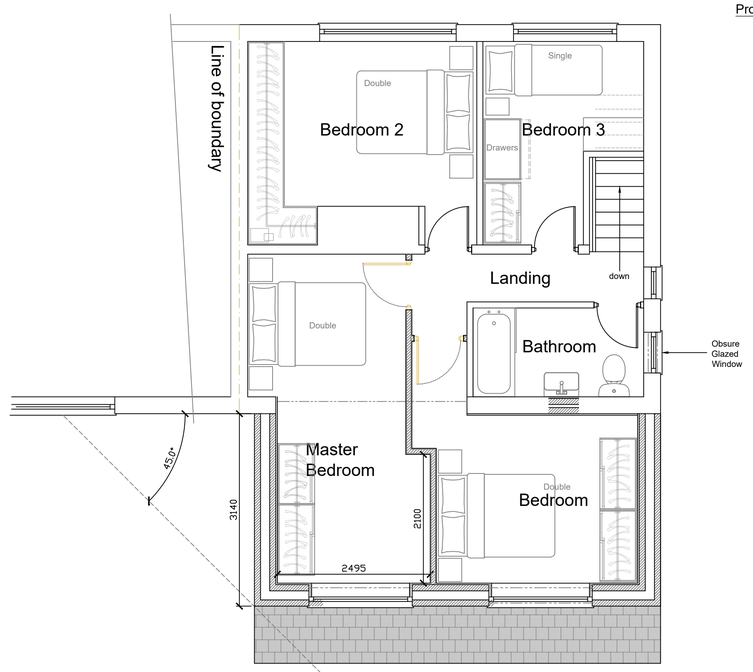


Proposed First Floor Plan

1:50

Rev A 22.07.26
First floor projection of extension stepped back to allow for 45 degree visibility line taken from centre of nearest adjoining neighbours first floor bedroom window.

| | | | |
|---|---|---|---|
| Stage :- | Householder Planning | | |
| Project Title :- | Proposed First Floor Rear Extension | | |
| Drawing Title :- | Existing & Proposed Plans & Elevations | | |
| Client :- | Mr Smith | | |
| Drwg No :- 04/26/54 | 1 of 2 | Date :- May '26 | Rev :- Rev A |
| Scale :- 1:100 & 1:50@A1 | | Drawn:- SCM | Checked :- |
| Site Address :- | 9 South Crescent, Clayton, Manchester, M11 4LN | | |

The Old Post Room
34 Chew Valley Road
Greenfield
Saddleworth
OL3 7DA
Tel: 01457 871202
www.william-mccall.com | enquiries@william-mccall.com

A1