

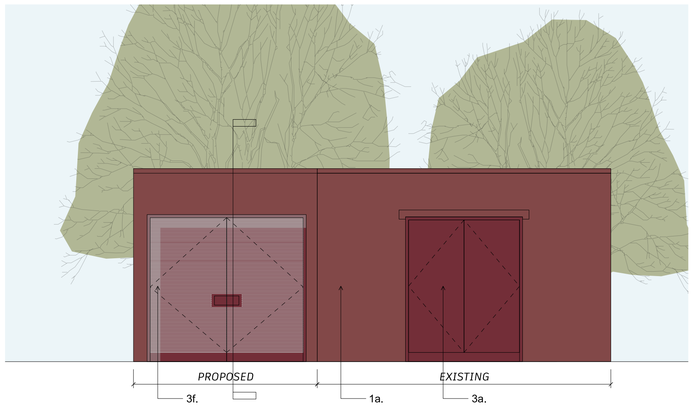



01 EAST ELEVATION
Scale 1:50

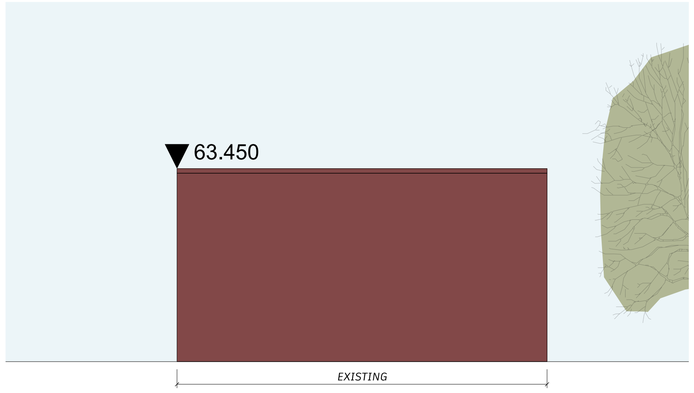


02 NORTH ELEVATION
Scale 1:50

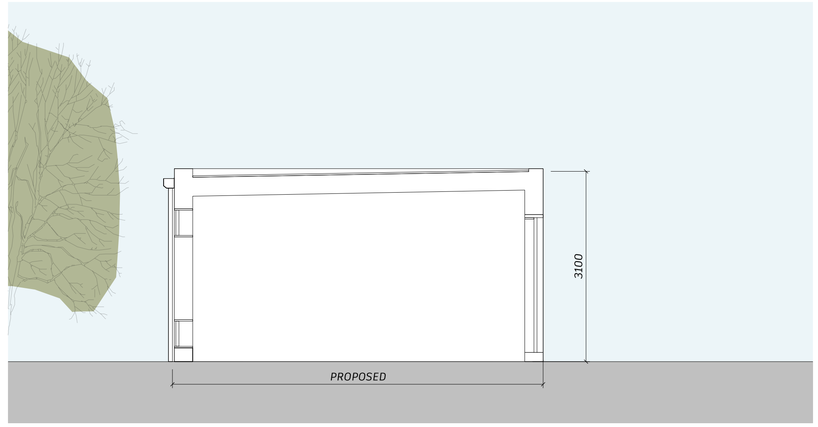


05 SECTION
Scale 1:50

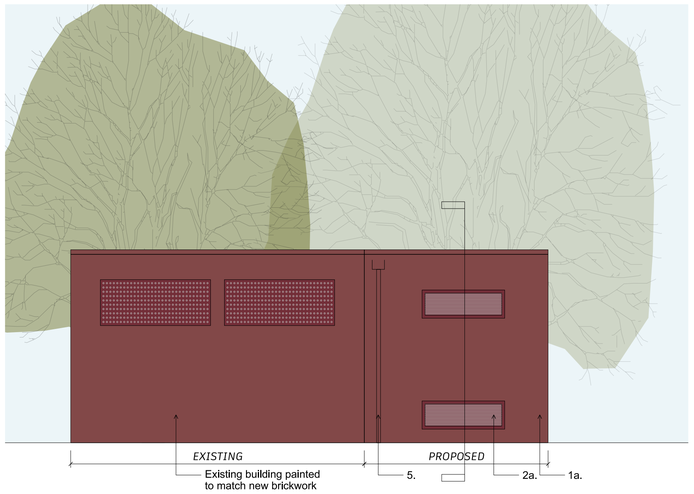

03 WEST ELEVATION
Scale 1:50

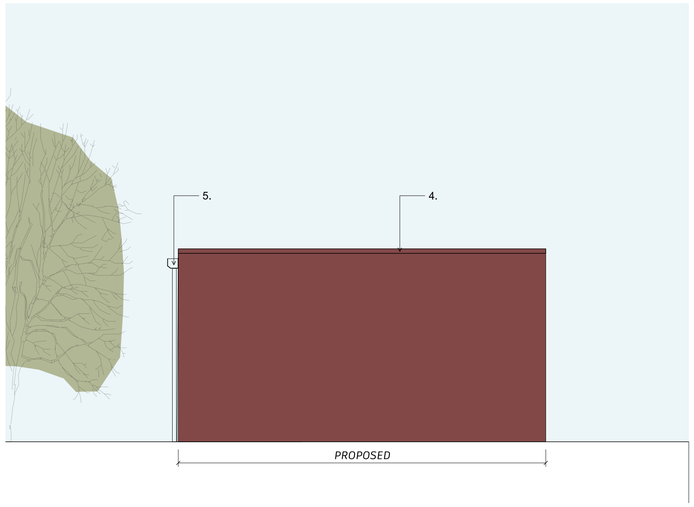

04 SOUTH ELEVATION
Scale 1:50

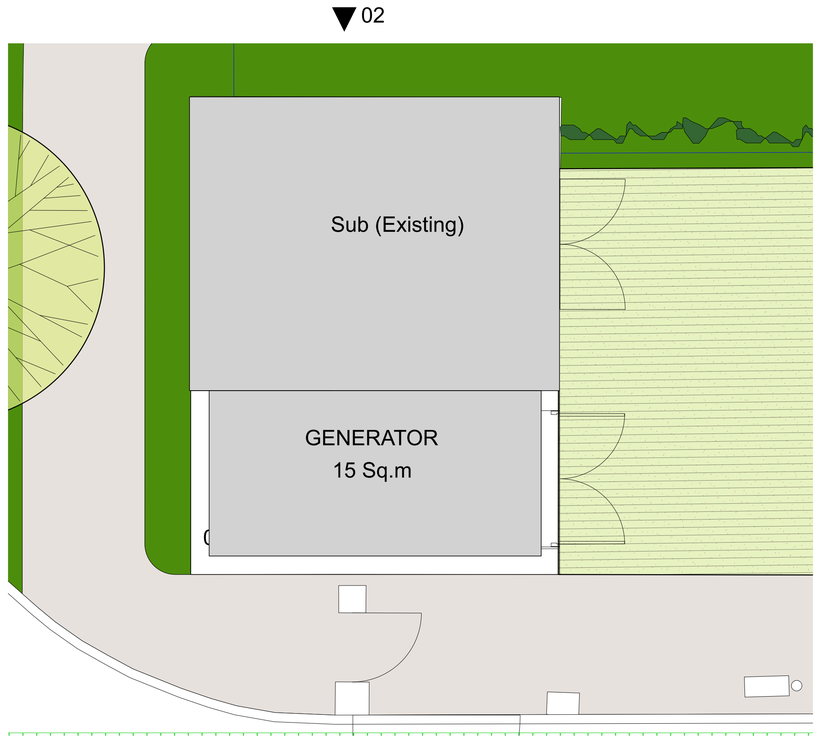

06 PLAN
Scale 1:50

Amendment		Date
P01	Planning issue	24.11.2025
P02	Planning update	21.07.2026

ELEVATION KEY

1a	Brickwork standard coursing
1b	Brickwork perforated
2a	PPC Alu louvre panel
3a	PPC Alu double-leaf solid door
3e	PPC Alu single-leaf solid door
3f	PPC Alu door with louvres
4	Flat roof system
5	PPC Alu Hopper & Downpipes

Note:

This drawing is to be read in conjunction with all other project information by the architect and consultants. Any drawn reference to existing information contained in this drawing has been created directly from third party survey information. This information is contained and issued in good faith with Feilden Clegg Bradley Studios LLP not held responsible for any inaccuracies identified. The architect is to be notified immediately if any inaccuracies are found.

0 1 2 5



FeildenCleggBradleyStudios LLP

Bath Brewery
Toll Bridge Road
Bath
BA1 7DE

t 01225 852545
e bath@fcbstudios.com

Job/Drawing No 18702-FCB- AB-ZZ-D-A-0751

Amendment P02

WYTHENSHAWE TOWN CENTRE
C2 THE BIRTLES

PROPOSED
GENERATOR

Scale 1:50 @A1
Date 21.07.2026
Drawn FCBS-MCR
Check KM/PM

Do not scale Original printed at A1 All dimensions to be checked on site

FCBS Project No. 2141-2