
© Arqiva
All rights reserved. No part of this publication may be reproduced, stored in a retrieval system or transmitted in any form or by any means (Electronic, Mechanical, Photocopying, Recording or otherwise), without the prior written consent of the Company.

PROPOSED ARQIVA (UNITED UTILITIES) 1No. AVA5-50 & 2No. CNT400 FEEDERS TO BE INSTALLED. EXISTING AND PROPOSED CABLE MANAGEMENT TO BE UTILIZED FOR PROPOSED UPGRADE

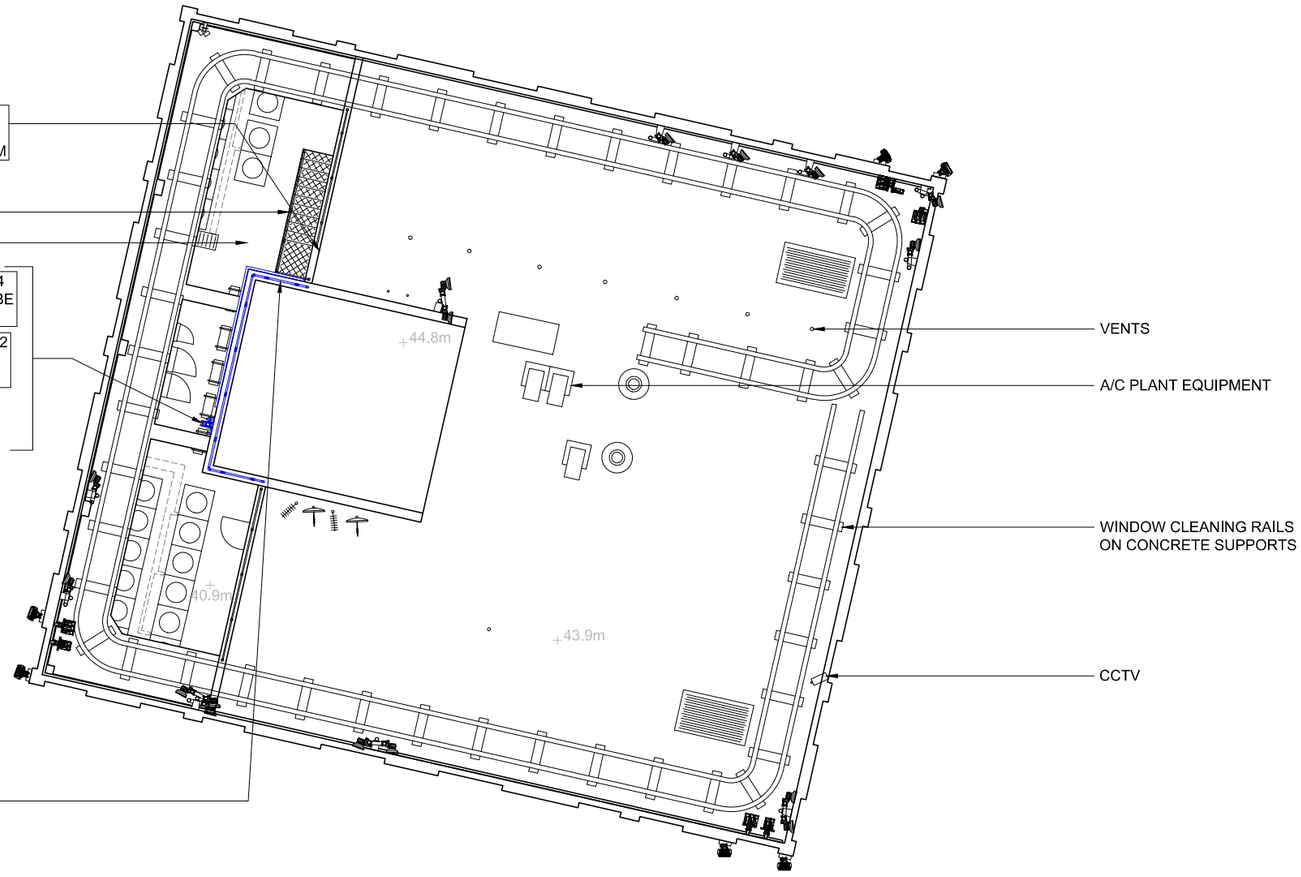



NOTES

OTHER USERS PROPOSALS
FEINT DETAILS SHOWN AS ARE INDICATIVE OF OTHER USERS PROPOSALS WHICH MAY BE THE SUBJECT OF SEPARATE APPLICATIONS

PROJECT: UUW_M163

ISS	REVISION	DATE	DRN	APP
	PROJECT:			
	PROJECT:			
	PROJECT:			
2	PROJECT: 12322616 PLANNING ISSUE	21/05/26	HFC	HFC
1	PROJECT: 12322616 SITE RECORD	28/04/26	AD	KML

arqiva
Crawley Court, Winchester, Hampshire, SO21 2QA
cad.services@arqiva.com

SITE No. 326213

CENTURION HOUSE
129 DEANSGATE
MANCHESTER
LANCASHIRE
M3 3WR

NGR	SJ 83640 98148
OS GRID	383640 398148

TITLE
SITE PLAN
PROPOSED
ARQIVA (UNITED UTILITIES)

SCALE	1:200	
DRAWN	AD	27/04/26
APPROVED	HFC	21/05/26

DRAWING No. 326213-01-100-MD002 SHEET 1 OF 1 REV. 2

A3

PROPOSED ARQIVA (UNITED UTILITIES) 1No. AVA5-50 & 2No. CNT400 FEEDERS TO BE INSTALLED. EXISTING AND PROPOSED CABLE MANAGEMENT TO BE UTILIZED FOR PROPOSED UPGRADE

PROPOSED ARQIVA (UNITED UTILITIES) 1No. M410D CABINET TO BE INSTALLED ON PROPOSED MAFI 8051 ADJUSTABLE CABINET PLATFORM WITHIN CONTROL ROOM (BEHIND)


PROPOSED ARQIVA (UNITED UTILITIES) 1No. HORIZONTAL CABLE LADDER TO BE INSTALLED BETWEEN PROPOSED EMA TO PROPOSED ROXTEC GLAND FOR ENTRY TO CONTROL ROOM (BEHIND)

PROPOSED ARQIVA (UNITED UTILITIES) HANDRAIL TO BE INSTALLED ON UNPROTECTED EDGE

PROPOSED ARQIVA (UNITED UTILITIES) 1No. 4220.06-405-T4 ANTENNA AT 50.0m BEARING OMNI E.T.N., I.D. No. TBC TO BE INSTALLED ON PROPOSED EMA FIXED TO BUILDING WALL

PROPOSED ARQIVA (UNITED UTILITIES) 1No. SIRIO SO-918-2 OMNI ANTENNA AT 46.0m MEAN HEIGHT, I.D.No. TBC TO BE INSTALLED ON PROPOSED EMA FIXED TO BUILDING WALL

PROPOSED ARQIVA (UNITED UTILITIES) 1No. BULLET III GPS MODEL AT 46.0m MEAN HEIGHT, I.D.No. TBC TO BE INSTALLED ON PROPOSED EMA FIXED TO BUILDING WALL

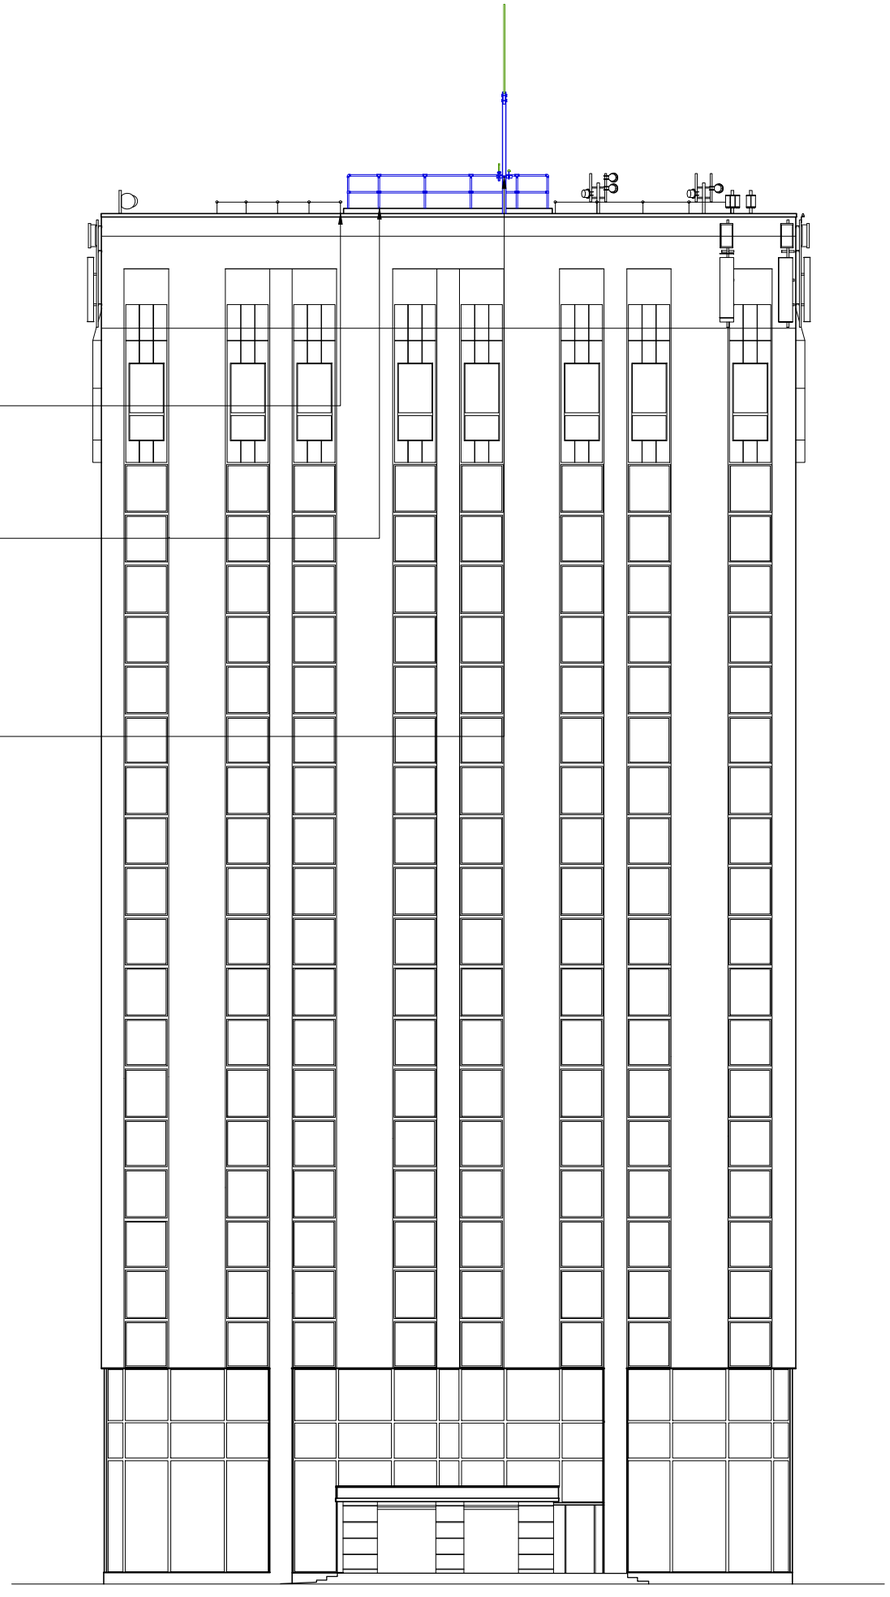

0 1m 5m 10m

© Arqiva
All rights reserved. No part of this publication may be reproduced, stored in a retrieval system or transmitted in any form or by any means (Electronic, Mechanical, Photocopying, Recording or otherwise), without the prior written consent of the Company.

NOTES

OTHER USERS PROPOSALS

FEINT DETAILS SHOWN AS ARE INDICATIVE OF OTHER USERS PROPOSALS WHICH MAY BE THE SUBJECT OF SEPARATE APPLICATIONS

PROJECT: UUW_M163

ISS	REVISION	DATE	DRN	APP
	PROJECT:			
	PROJECT:			
	PROJECT:			
2	PROJECT: 12322616 PLANNING ISSUE	21/05/26	HFC	HFC
1	PROJECT: 12322616 SITE RECORD	28/04/26	AD	KML

arqiva
Crawley Court, Winchester, Hampshire, SO21 2QA
cad.services@arqiva.com

SITE No. 326213

CENTURION HOUSE
129 DEANSGATE
MANCHESTER
LANCASHIRE
M3 3WR

NGR	SJ 83640 98148
OS GRID	383640 398148

TITLE
ELEVATION
PROPOSED
ARQIVA (UNITED UTILITIES)

SCALE	1:200	
DRAWN	AD	27/04/26
APPROVED	HFC	21/05/26

DRAWING No. 326213-01-150-MD002 SHEET 1 OF 1 REV. 2

A3