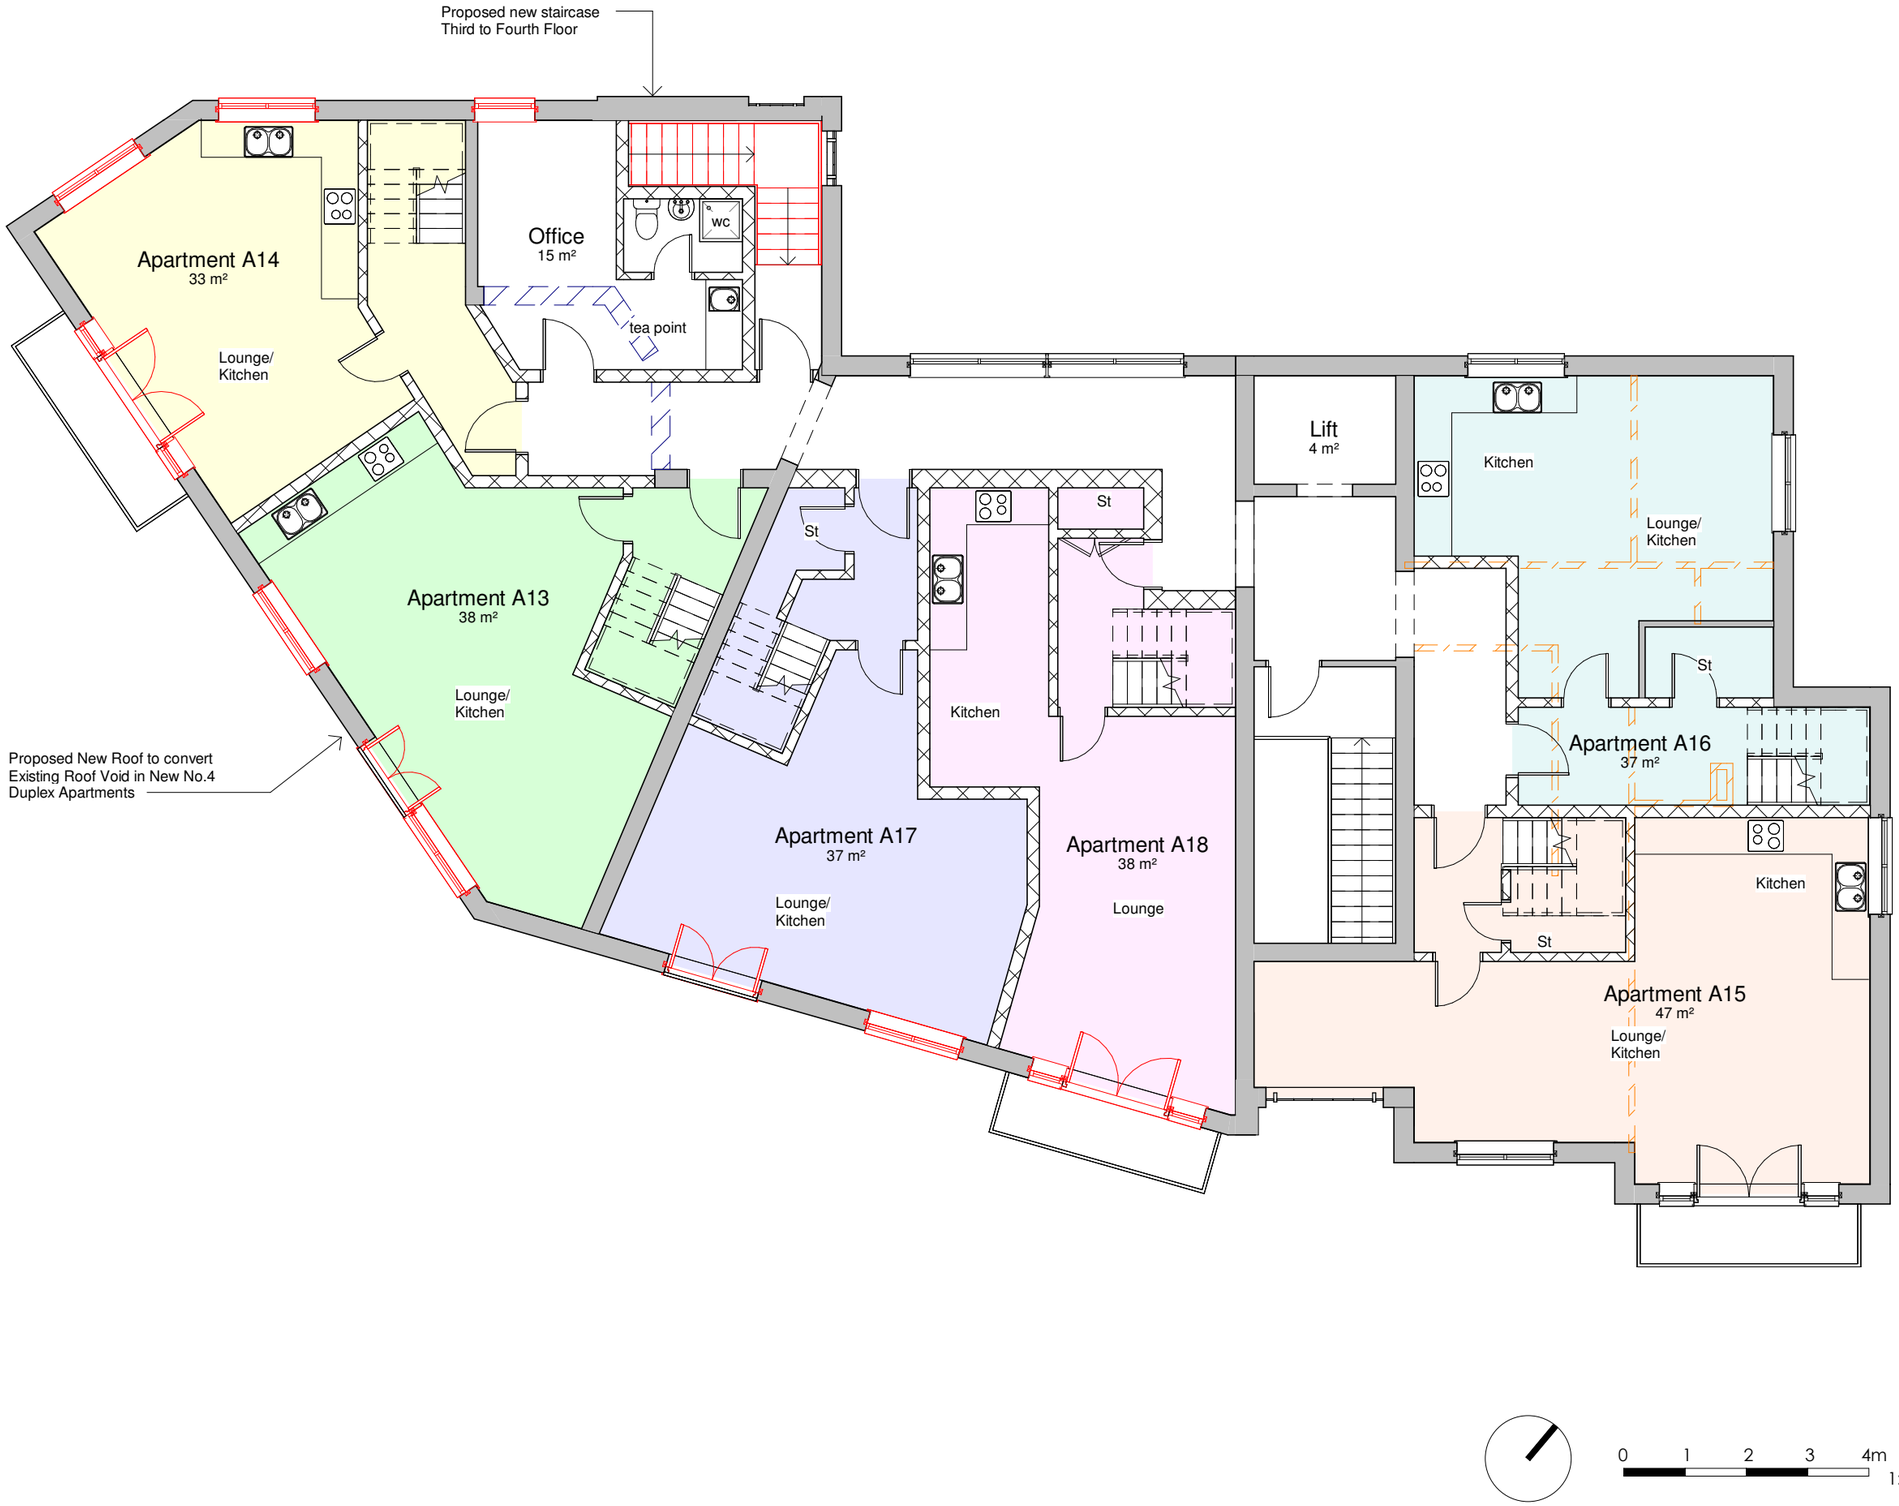


General Notes

The Architect shall have no responsibility for any use made of this document other than for that which it was prepared and issued.

All dimensions should be checked on site. Do not scale from this drawing

To be read in conjunction with all other Consultant's drawings.

The Architect to be immediately notified of any discrepancies.

Copyright on this drawing retained by the Architect.

No.	Date	Dwn	Chk	App	Revision or reason for issue
P5	04/08/26	AK	SH		Amended Apartments Schedule
P4	10/07/26	SA	SH		Amended Windows
P3	09/07/26	SA	SH		Amended Apartments Label
P2	05/07/24	SA	SH		Amended Proposal
P1	17/06/24	SA	SH		Amended Plans

Client

Zafar Ahmed

createitstudios
... leave an impression

Create It Studios (NW) Ltd
Universal Square
Devonshire Street North
Manchester
M12 6JH

info@createitstudios.co.uk

Project Title

Linford Gardens, 114 Boundary Ln, Manchester M15 6FD

Scale / North Point

1 : 100

Drawing Title

Proposed Fourth Floor Plan - Block A

Drawing Number

A1462(04)AP006

Revision

P5

Drawing Status

Preliminary