
Proposed Fifth Floor Extension
Materials to match existing

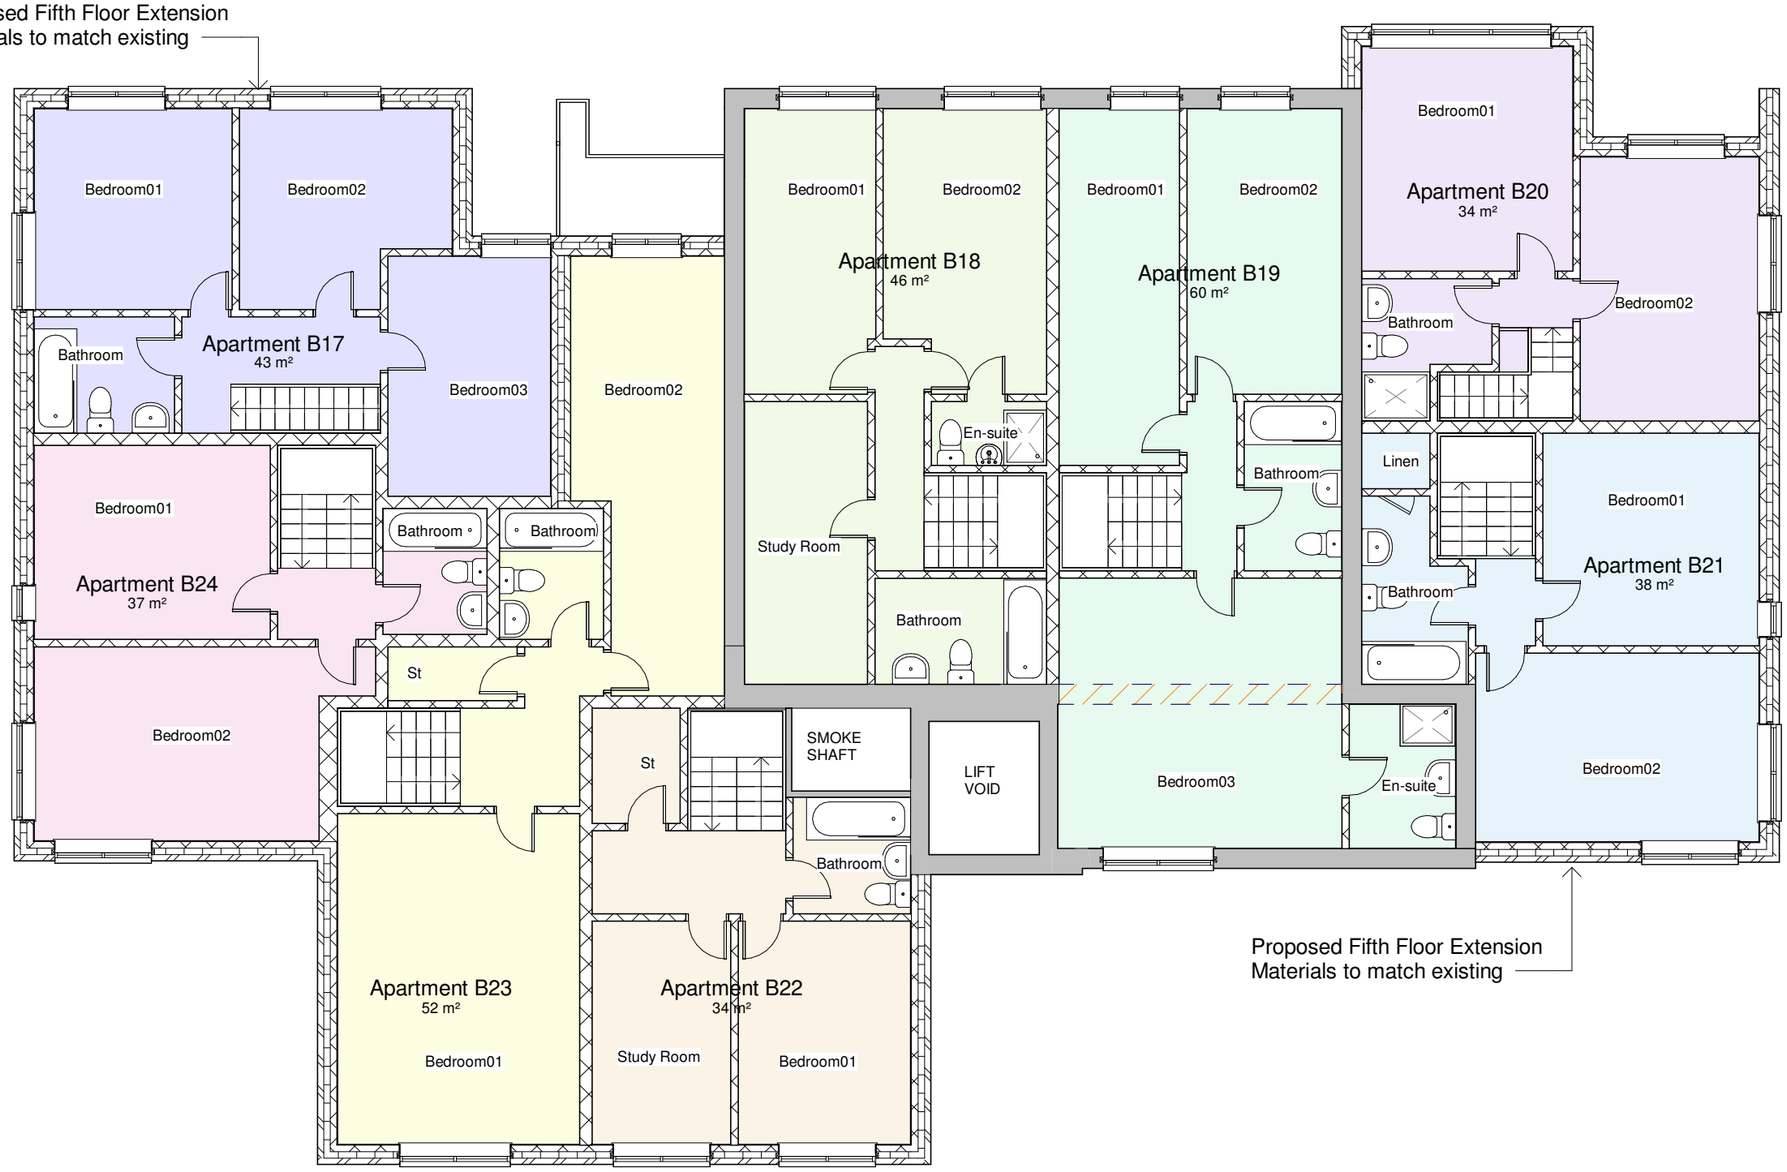

Proposed Fifth Floor Extension
Materials to match existing

0 1 2 3 4m
1:100

General Notes

The Architect shall have no responsibility for any use made of this document other than for that which it was prepared and issued.

All dimensions should be checked on site. Do not scale from this drawing

To be read in conjunction with all other Consultant's drawings.

The Architect to be immediately notified of any discrepancies.

Copyright on this drawing retained by the Architect.

LEGEND

Apartment B17	3-Bed
Apartment B18	2-Bed
Apartment B19	3-Bed
Apartment B20	2-Bed
Apartment B21	2-Bed
Apartment B22	1-Bed
Apartment B23	2-Bed
Apartment B24	2-Bed

No.	Date	Dwn	Chk	App	Revision or reason for issue
P5	04/08/26	AK	SH		Amended Apartments Label & Schedule
P4	08/07/26	SA	SH		Amended Apartments Label
P3	05/07/24	SA	SH		Amended Apartments Layout
P2	05/06/24	SA	SH		Amended Apartments Layout
P1	31/05/24	SA	SH		Amended Plans

Client
Zafar Ahmed

create it studios ... leave an impression
Create It Studios (NW) Ltd
Universal Square
Devonshire Street North
Manchester
M12 6JH
info@createitstudios.co.uk

Project Title
Linford Gardens, 114 Boundary Ln, Manchester M15 6FD

Scale / North Point
1 : 100

Drawing Title
Proposed Fifth Floor Plan - Block B

Drawing Number
A1462(04)AP007

Revision
P5

Drawing Status
Preliminary