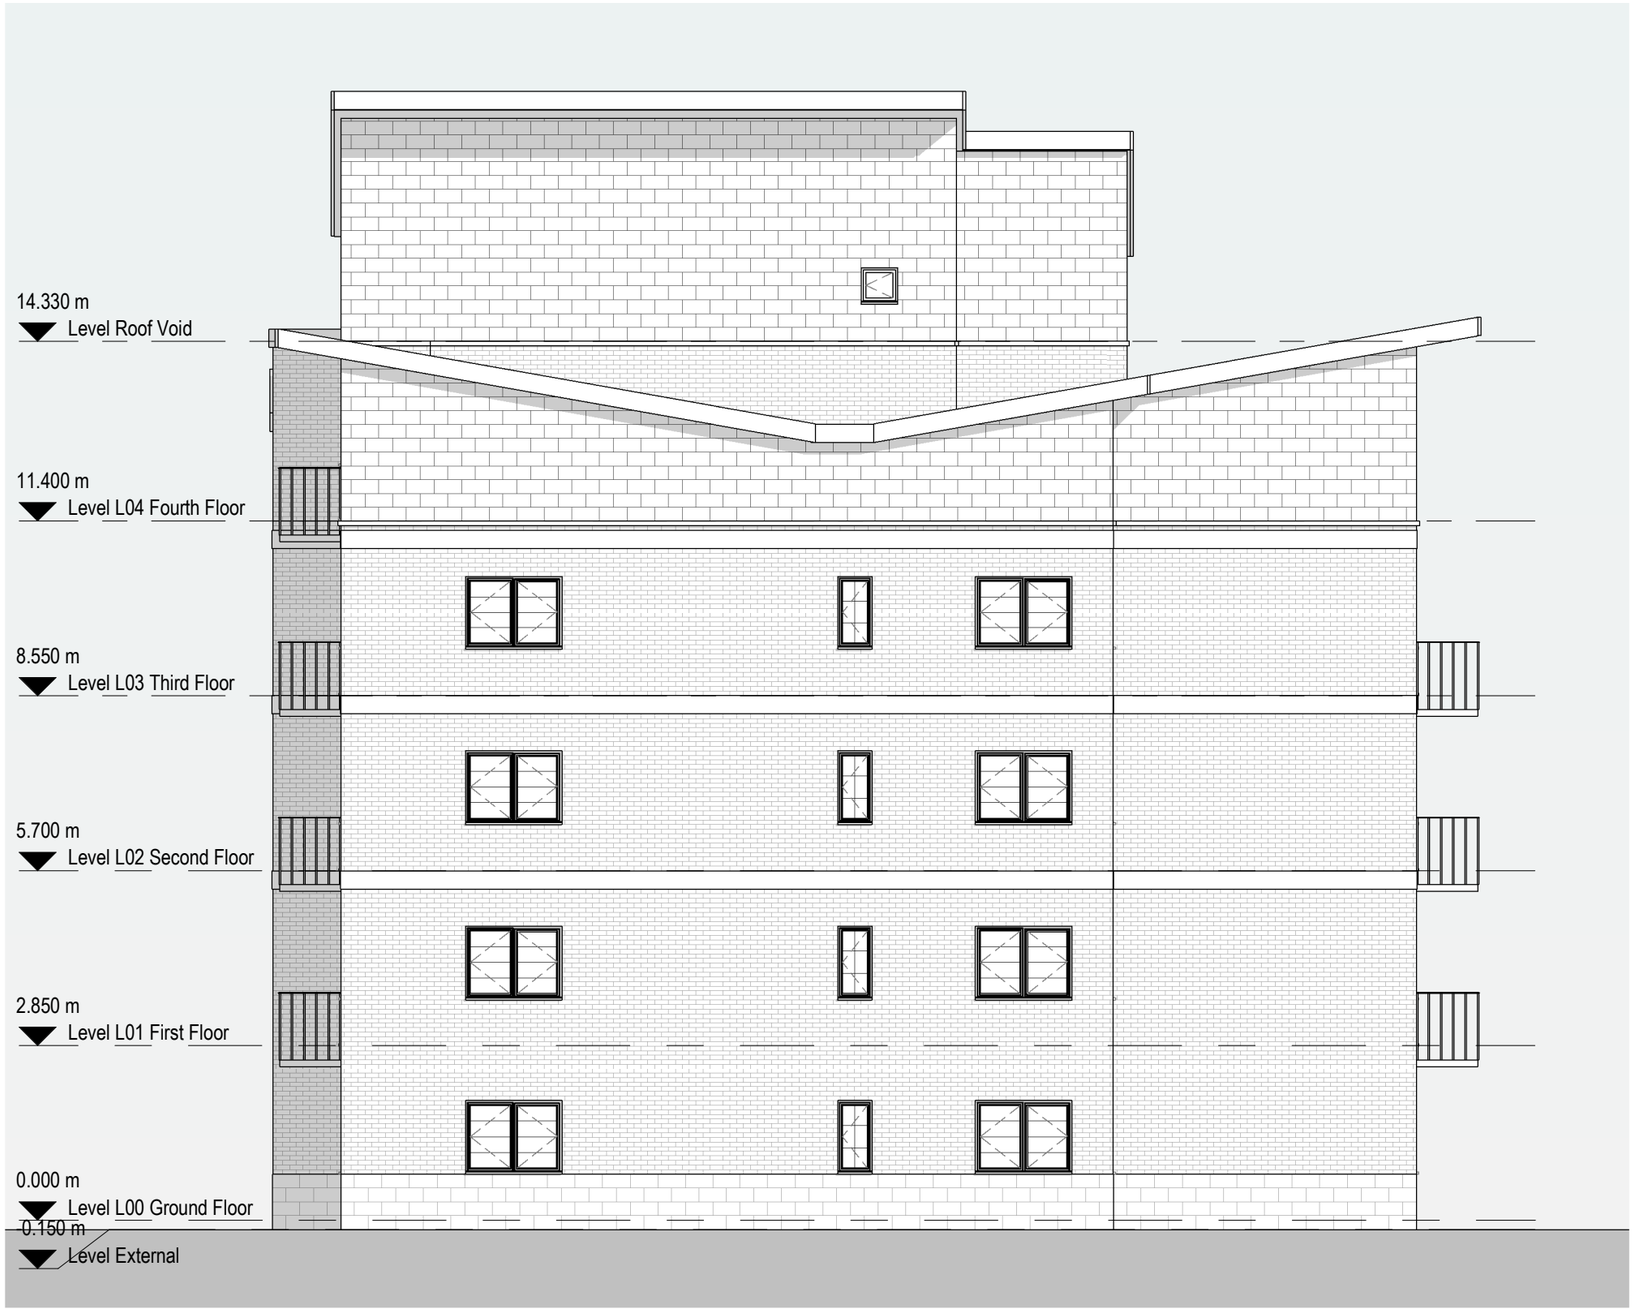


0 1 2 3 4m
1:100

General Notes

The Architect shall have no responsibility for any use made of this document other than for that which it was prepared and issued.

All dimensions should be checked on site. Do not scale from this drawing

To be read in conjunction with all other Consultant's drawings.

The Architect to be immediately notified of any discrepancies.

Copyright on this drawing retained by the Architect.

No.	Date	Dwn	Chk	App	Revision or reason for issue
P1	18/04/24	SA	SH		Amended Plans

Client
Zafar Ahmed

createitstudios ...leave an impression
Create It Studios (NW) Ltd
Universal Square
Devonshire Street North
Manchester
M12 6JH
info@createitstudios.co.uk

Project Title
Linford Gardens, 114 Boundary Ln, Manchester M15 6FD

Scale / North Point
1 : 100

Drawing Title
Existing South Elevation - Block B

Drawing Number
A1462(03)AP009

Revision
P1

Drawing Status
Preliminary