NOTES:

This drawing is Copyright of Anderton Gables

No scaling, dimensions, areas, etc. other then those figured are to be taken from this drawing. All dimensions to be checked on site by the contractor and such dimensions are their responsibility

This drawing is for use at the named location and for the stated purpose only and as such should not be used at any other location or for any other purposes


All work must comply with relevant British Standards and Building Regulation requirements

Any drawing errors and/or omissions are to be reported to the Designer

This drawing is to be read in conjunction with any other Designers or other Consultants information

LEGEND

- EXISTING BUILDING
- ELEMENTS REMOVED

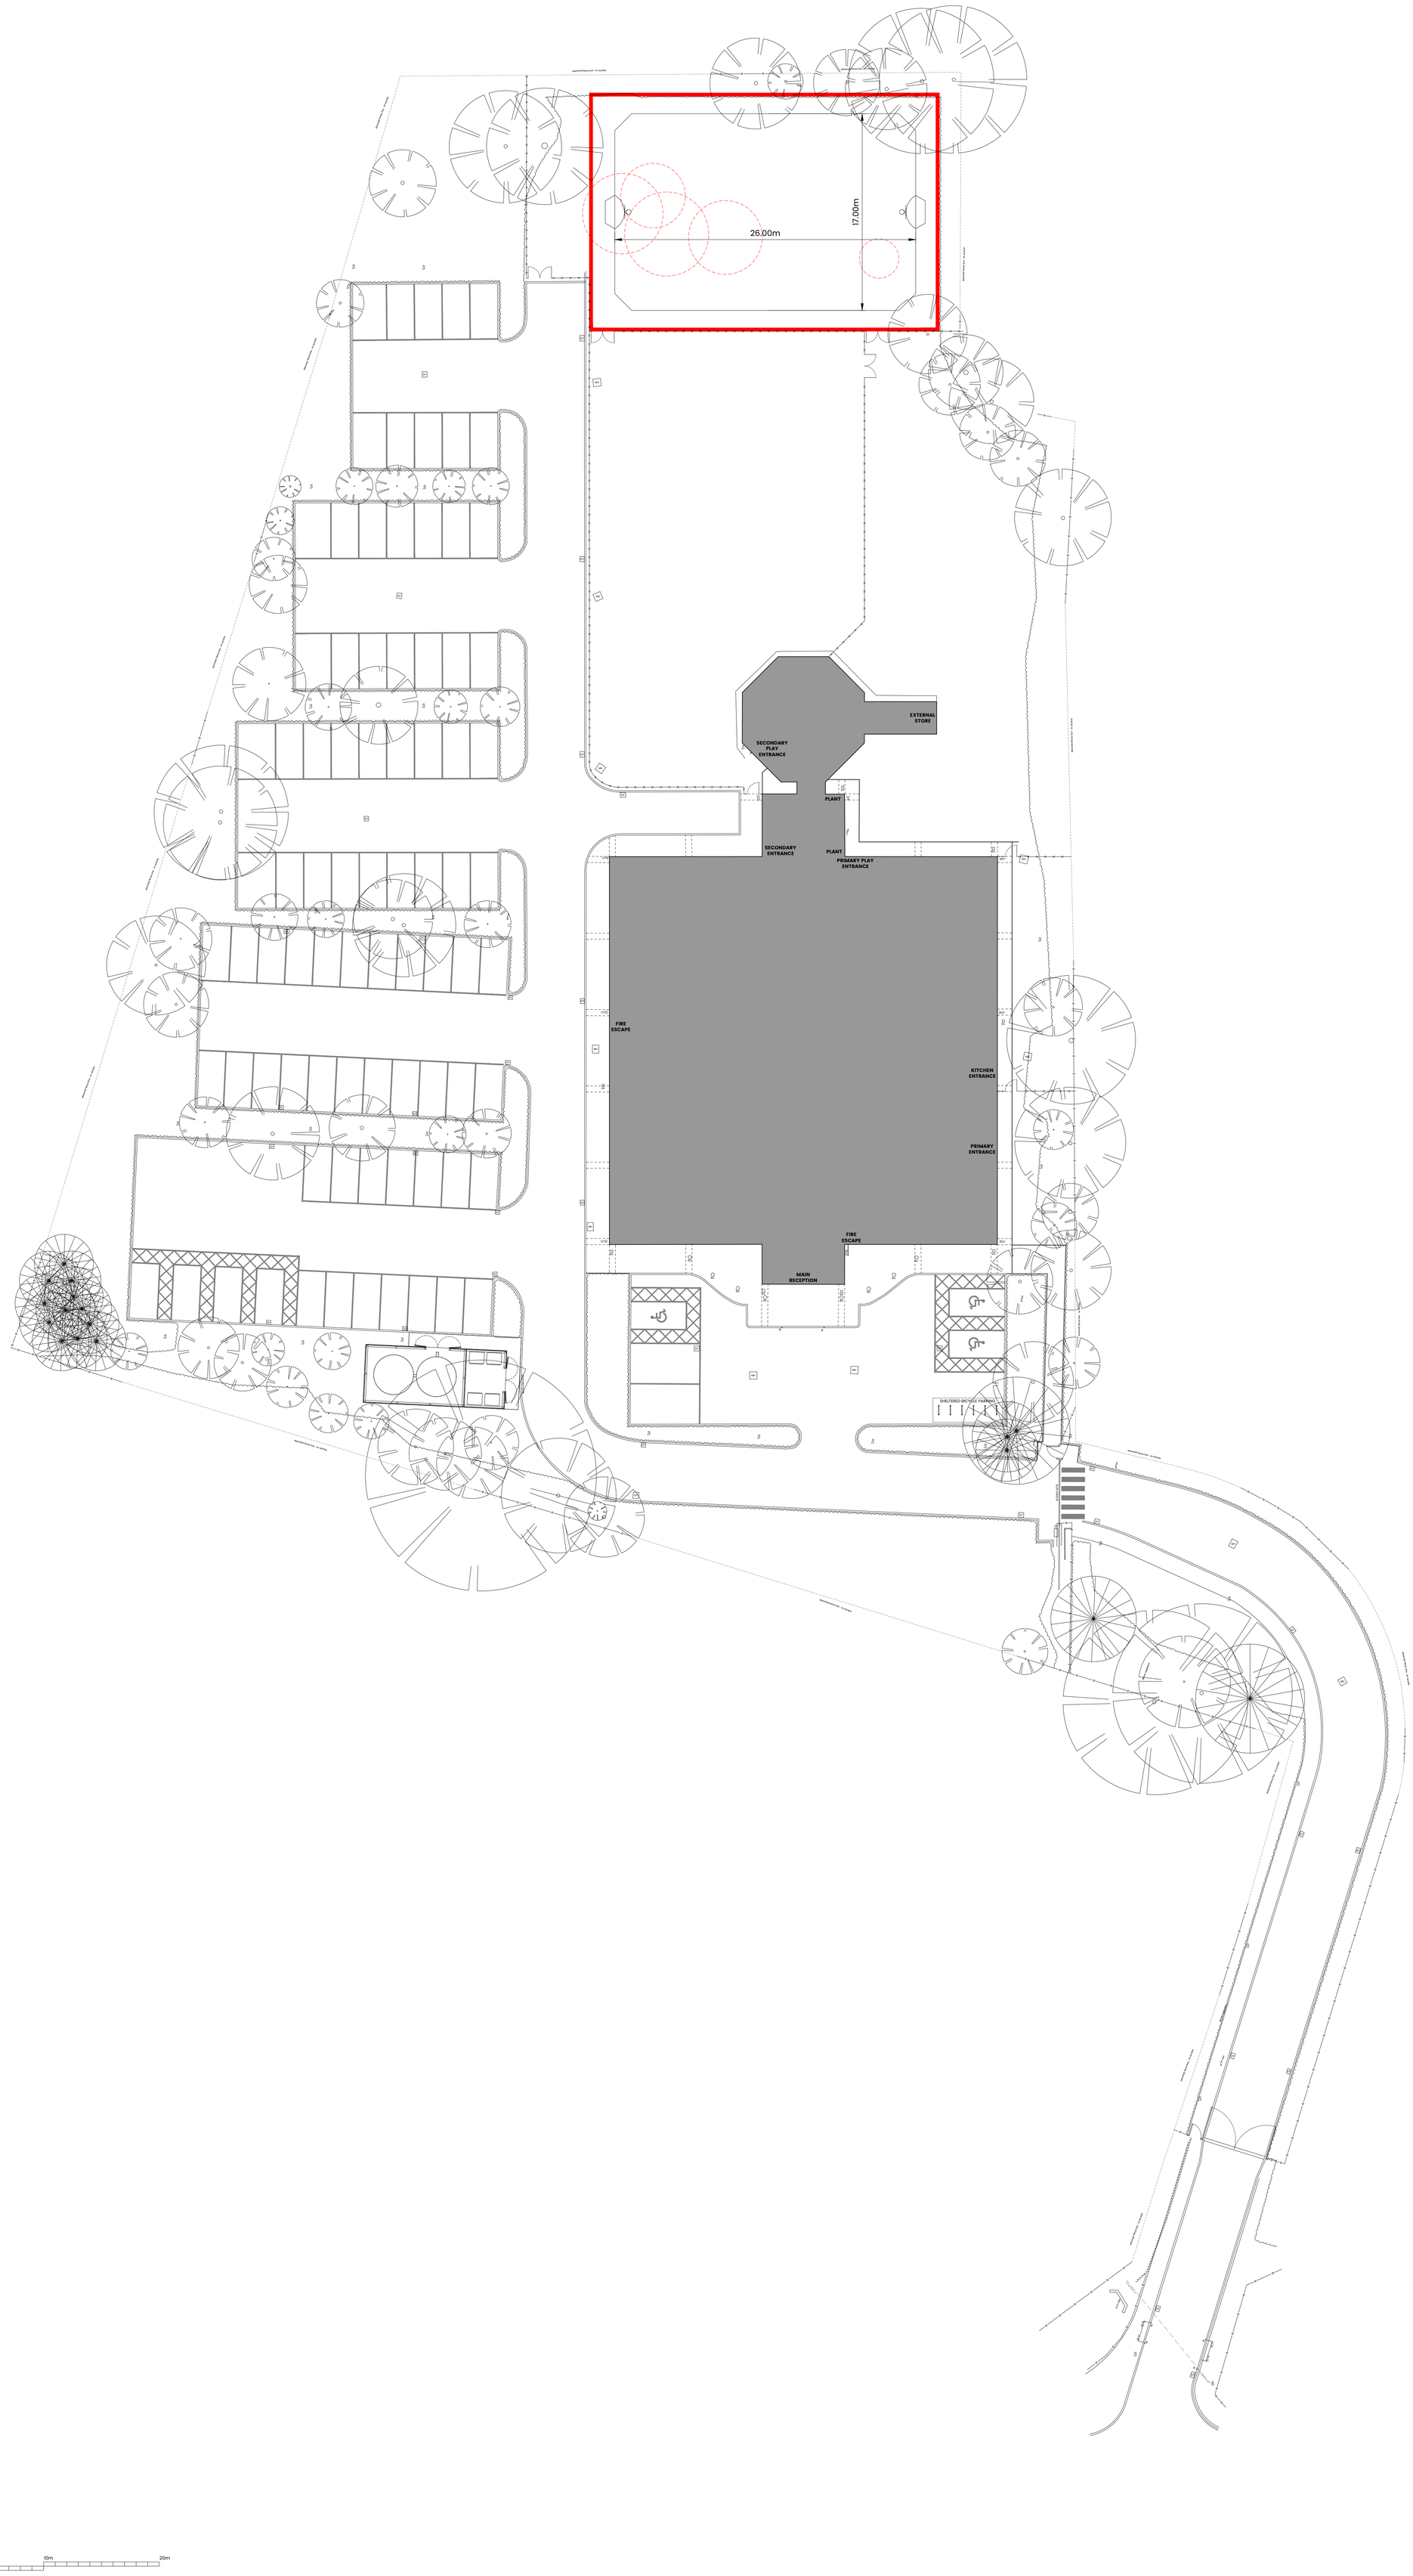

PRESTON | 01772 562800
Thomas Carter House, 1&2 Cross Street, Preston, Lancashire, PR1 3LT

MANCHESTER | 0151 696 3119
Canada House, Suite G, Chepstow Street, Manchester, M1 5FW

LIVERPOOL | 0151 832 3850
Avenue HQ, Floor 2, 4 St. Pauls Square, Liverpool, L3 9SJ

W andertongables.co.uk
E info@andertongables.co.uk

Rev	Description	By	Date
A	BOUNDARIES UPDATED FENCE TYPES UPDATED	AW	26.03.26
B	FENCE DETAILS REMOVED	AW	30.03.26
C	MUGA OMMITTED	AW	14.05.26
D	TREES UPDATED	AW	15.05.26
E	PLANTING UPDATED BIRD BOX ADDED	AW	28.05.26
F	MUGA REINSTATED	AW	23.07.26

Project Location:

BOWERSGATE SCHOOL
FLOATS ROAD
WYTHENSHAWE
MANCHESTER
M23 9PL

Drawing Title:

PROPOSED SITE PLAN

Drawing Status:	Scale:	Size:	Date:	Drawn By:	Chkd By:
PLANNING PERMISSION	1:200	A0	02/26	AW	CG

Job No:	Dwg No:	Revision:
AG25/0475	36	F