
Notes



1 LOCATION PLAN
1 : 1250

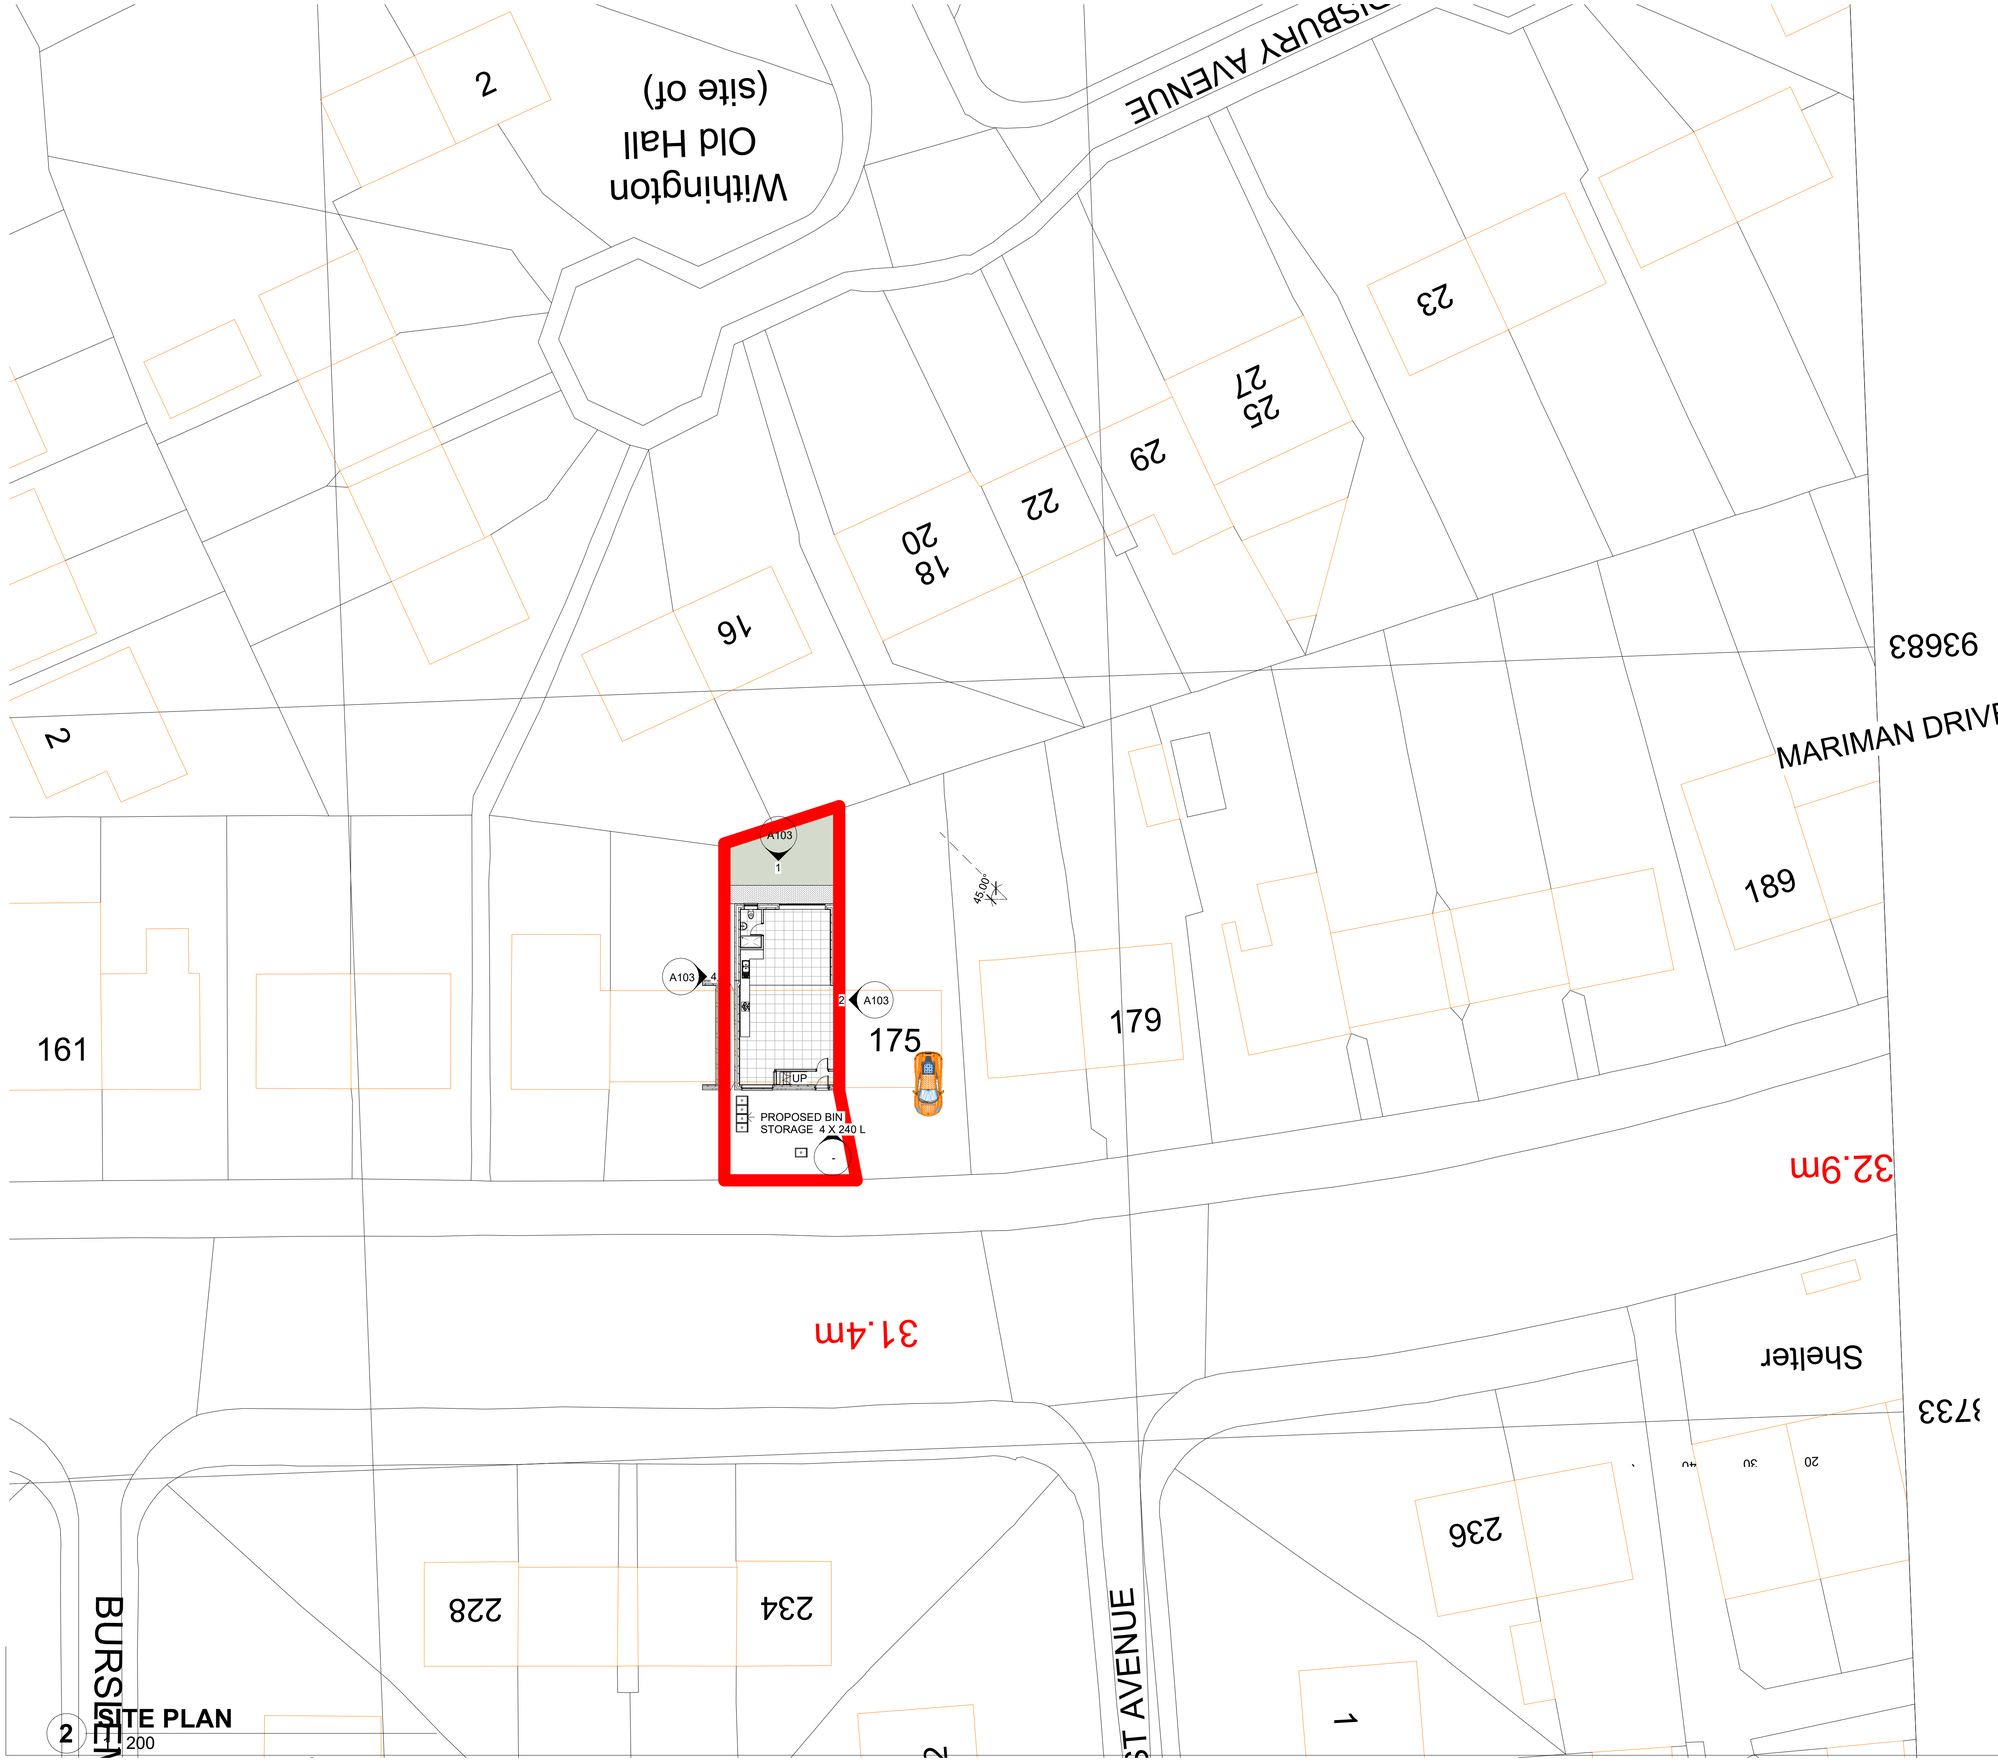

2 SITE PLAN
1 : 200

RED LINE INDICATING SITE BOUNDARY
173 Mauldeth Road West Withington,
Manchester M20 1BJ

Rev	Description	Date	Dr by	App by
original by: NK		date created: 10/11/22		approved by: NK

NK Architectural
Enquiries@nkarchitectural.co.uk
0161 726 5240
www.NKARCHITECTURAL.co.uk

client name
OWNER - 173 Mauldeth Road West Withington, Manchester M20 1BJ

project
SINGLE STOREY AND REAR EXTENSION

drawing
SITE AND LOCATION PLAN

computer file: C:\Users\NKARC01\Dropbox\NKARC\173 Mauldeth Road West Withington, Manchester M20 1BJ\173. Mauldeth Road West Withington, Manchester M20

plot date

project number: 2026.0042.2975

scale: As indicated @A1

drawing number: A105

rev

issue status

This drawing is to be read in conjunction with all related drawings. All dimensions must be checked and verified on site before commencing any work or producing shop drawings. The originator should be notified immediately of any discrepancy.
This drawing is copyright and remains the property of NK Architectural.