
EXISTING ELEVATIONS



REAR ELEVATION

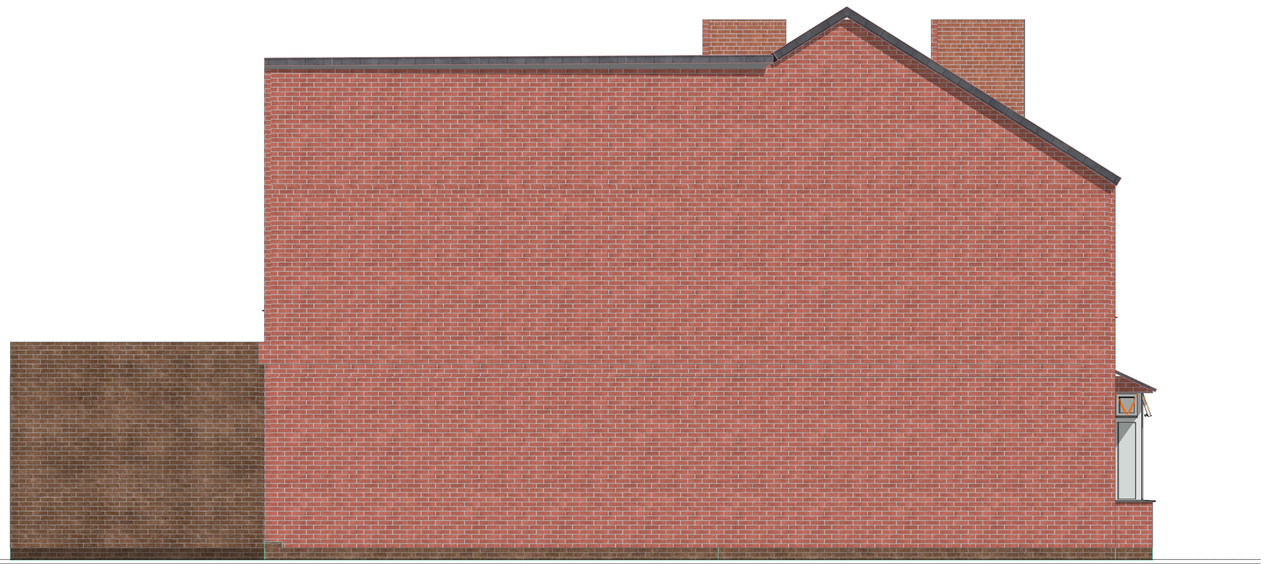

SIDE ELEVATION



SIDE ELEVATION



FRONT ELEVATION

SCALE 1:50 ON A1

1m 3m 5m

Revision History

RevID	ChID	Change Name	Date

KEYSTONE CONSTRUCTION CONSULTANCY

Chartered Construction & Design Consultants

Keystone Lodge, Church Farm Estate,
Church Lane, Thurstaston, Wirral
CH61 0HW

Email: paul@keystonecc.co.uk
matthew@keystonecc.co.uk

Tel. Paul – 07769674836
Matt – 07824552564

31 ATWOOD ROAD,
DIDSBURY,
MANCHESTER,
M20 6TA

Drawing Name
EXISTING ELEVATIONS

Drawing Status
COMPLETED

Modified by	Date
MW	22.07.26

Checked by	Date
PD	22.07.26

Drawing Scale
1:50

Drawing ID	Revision
EE.01	A