


EXISTING FLOOR PLANS

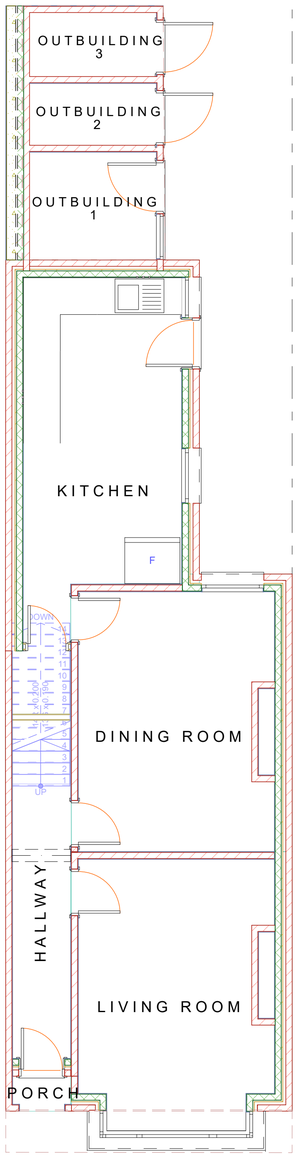

GROUND FLOOR

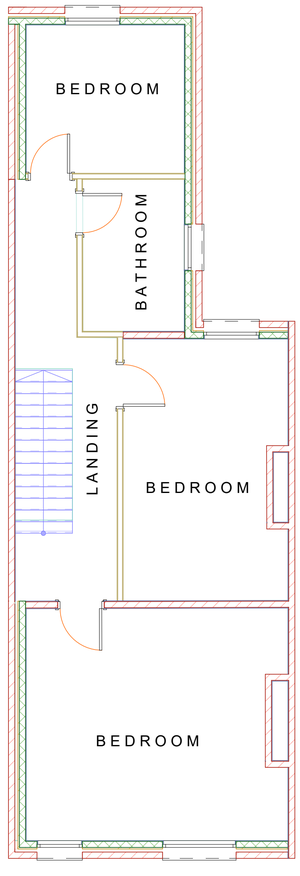

FIRST FLOOR

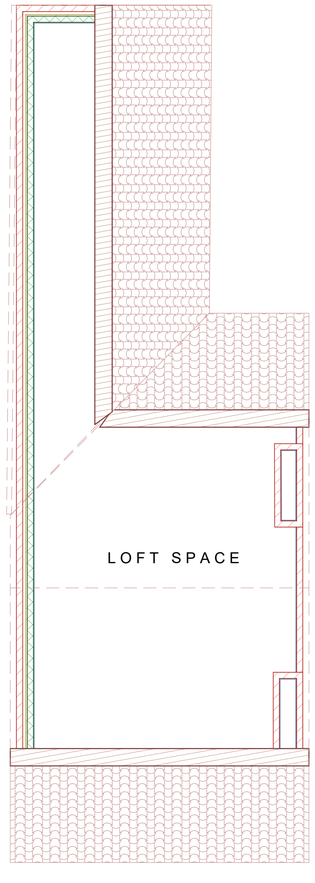

LOFT PLAN

SCALE 1:50 ON A1

1m 3m 5m

Revision History

RevID	ChID	Change Name	Date

KEYSTONE CONSTRUCTION CONSULTANCY

Chartered Construction & Design Consultants
Keystone Lodge, Church Farm Estate,
Church Lane, Thurstaston, Wirral
CH61 0HW
Email: paul@keystonecc.co.uk
matthew@keystonecc.co.uk
Tel: Paul – 07769674836
Matt – 07824552564

31 ATWOOD ROAD,
DIDSBURY,
MANCHESTER,
M20 6TA

Drawing Name
EXISTING FLOOR PLANS

Drawing Status
COMPLETED

Modified by: MW — Date: 22.07.26

Checked by: PD — Date: 22.07.26

Drawing Scale
1:50

Drawing ID: EFP.01 — Revision: A