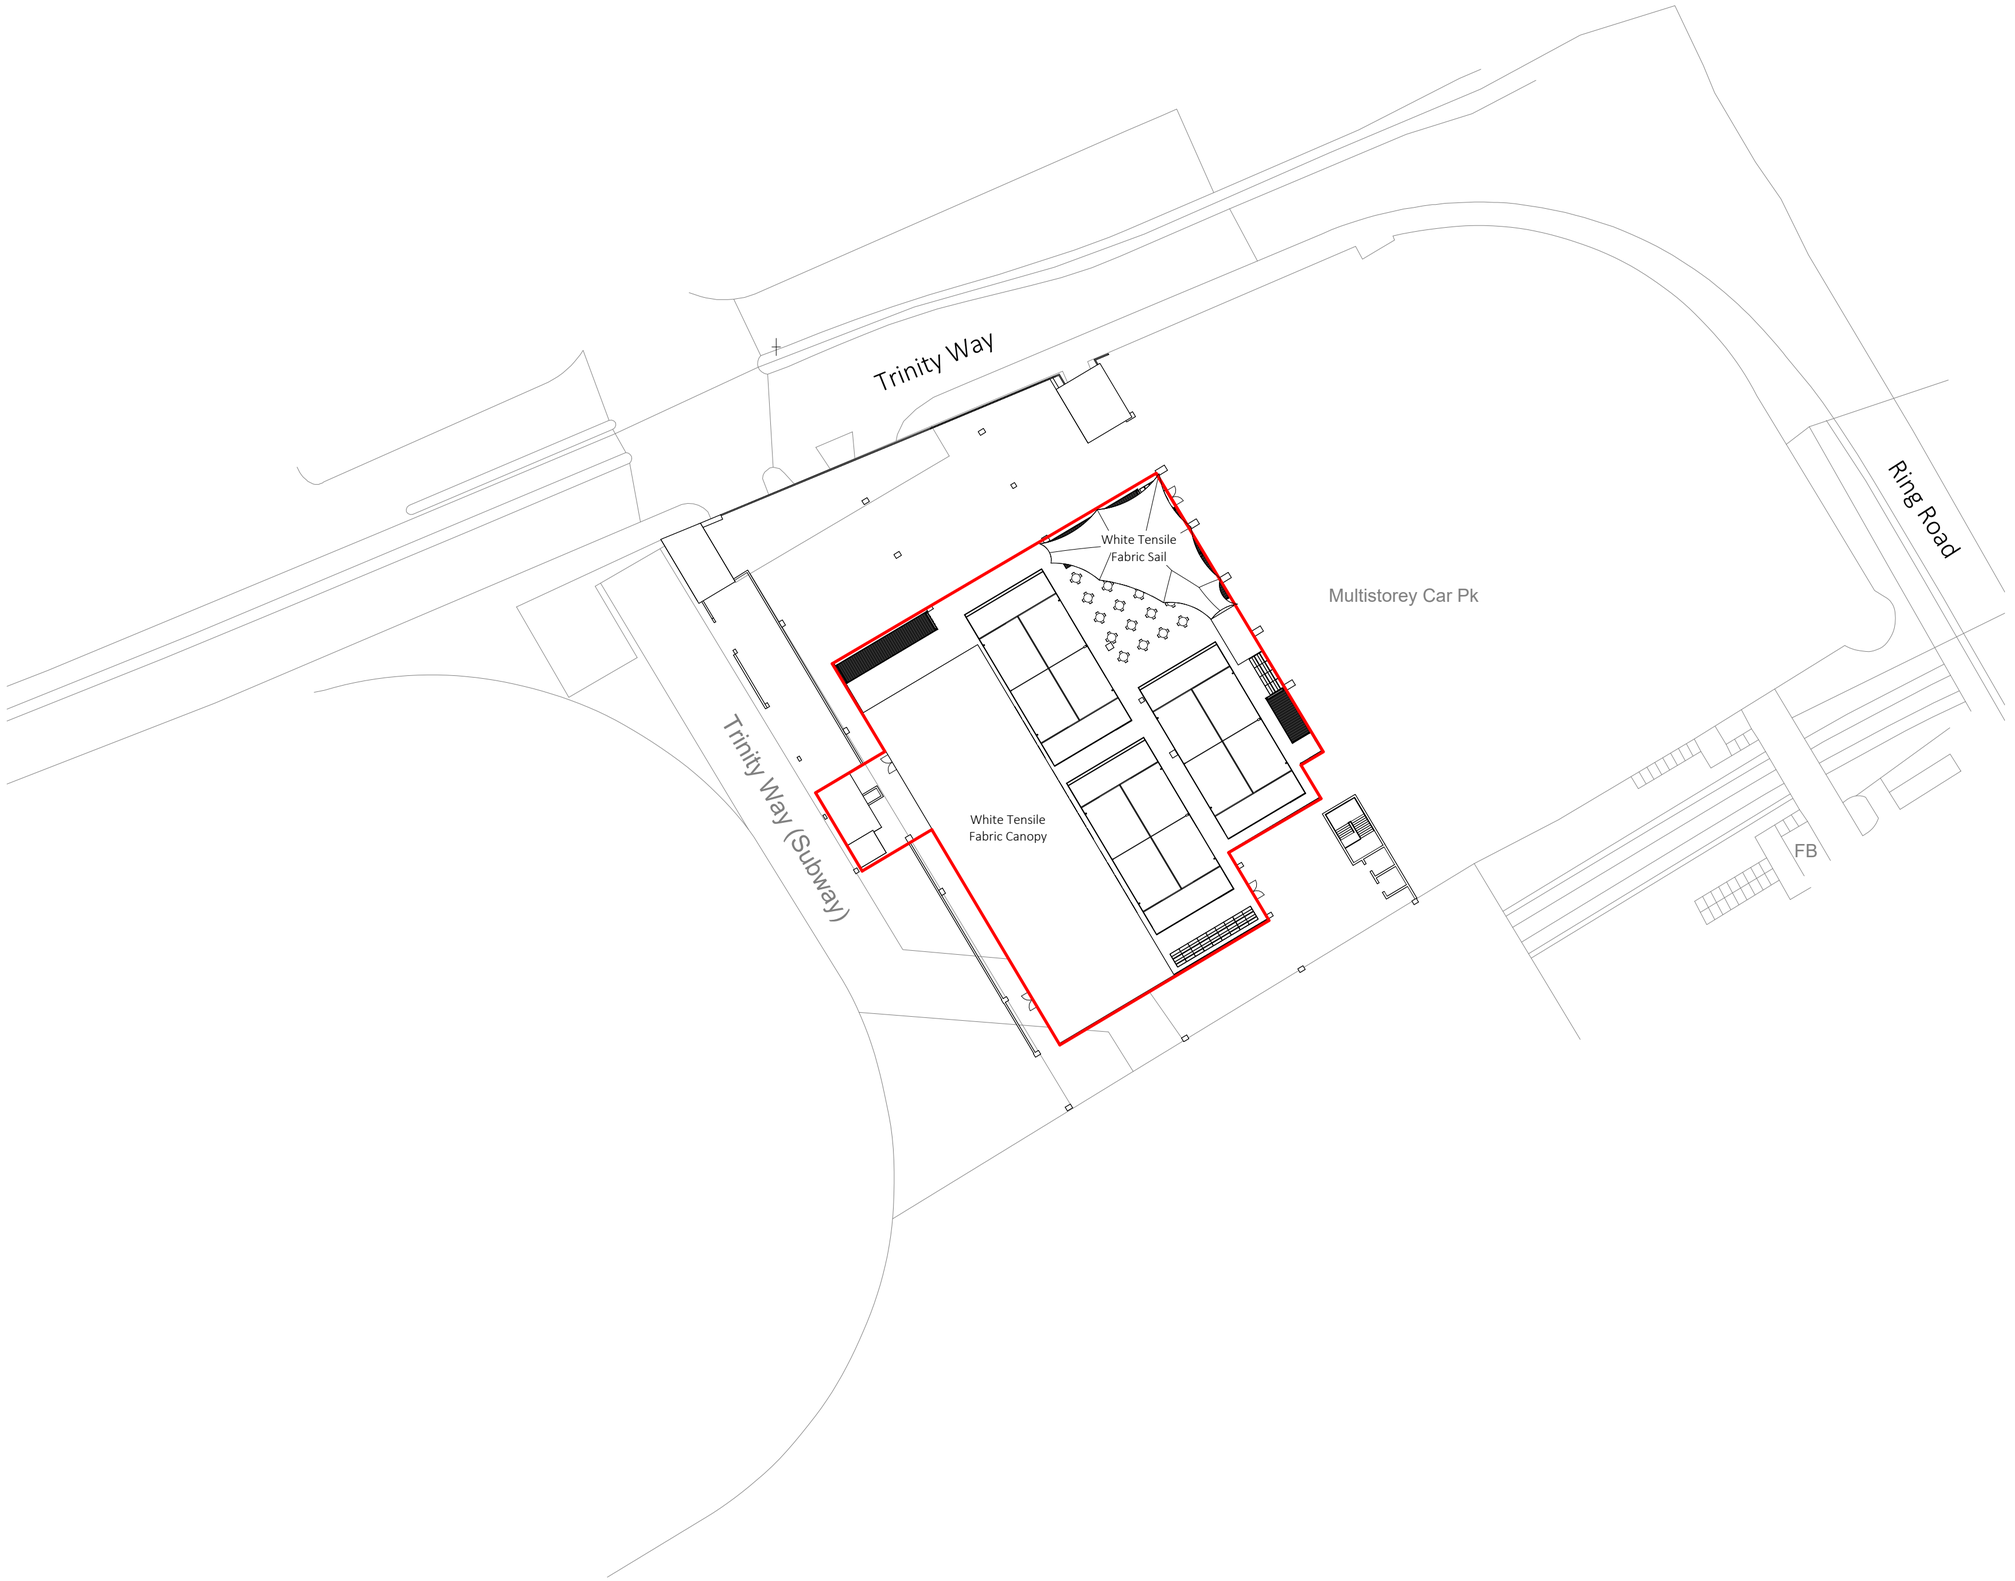


zebra ARCHITECTS

PADEL SOCIAL CLUB

zeb2110

PSC Manchester

Victoria Exchange, Manchester

PL-102

Site Plan

Proposed

Date 14/04/25

Status Planning

rev **D**

Rev No.	Rev Description	Rev Date
-	Draft Planning Pack	24/04/25
A	Updated to client and LL comments	17/07/25
B	Final Planning Issue	24/07/25
C	Red Line and Proposal Amended to Comments	16/07/26
D	Updated to comments	28/07/26

N

Scale 1 : 500 @A2

0 5 10 15 20 m

zebra architects ltd. is part of zebra group consulting ltd.

30 st georges square | worcester | wr1 1hx

hello@zebraarchitects.co.uk | 01905 351 472

Ordnance Survey (c) Crown Copyright. All rights reserved. Licence number
100022432

Copyright is reserved by Zebra Architects and the drawing is issued on the condition that it is not copied either wholly or in part without first obtaining
written consent from them. Do not scale from this drawing, figured dimensions only to be used. All dimensions to be checked on site before commencement of any work, shop drawings or the ordering of materials. This
drawing is to be read in conjunction with appropriate consultant engineers drawings, schedules, specification and manufacturer's information.