
All dimensions shown are in mm. DO NOT SCALE FROM THIS DRAWING

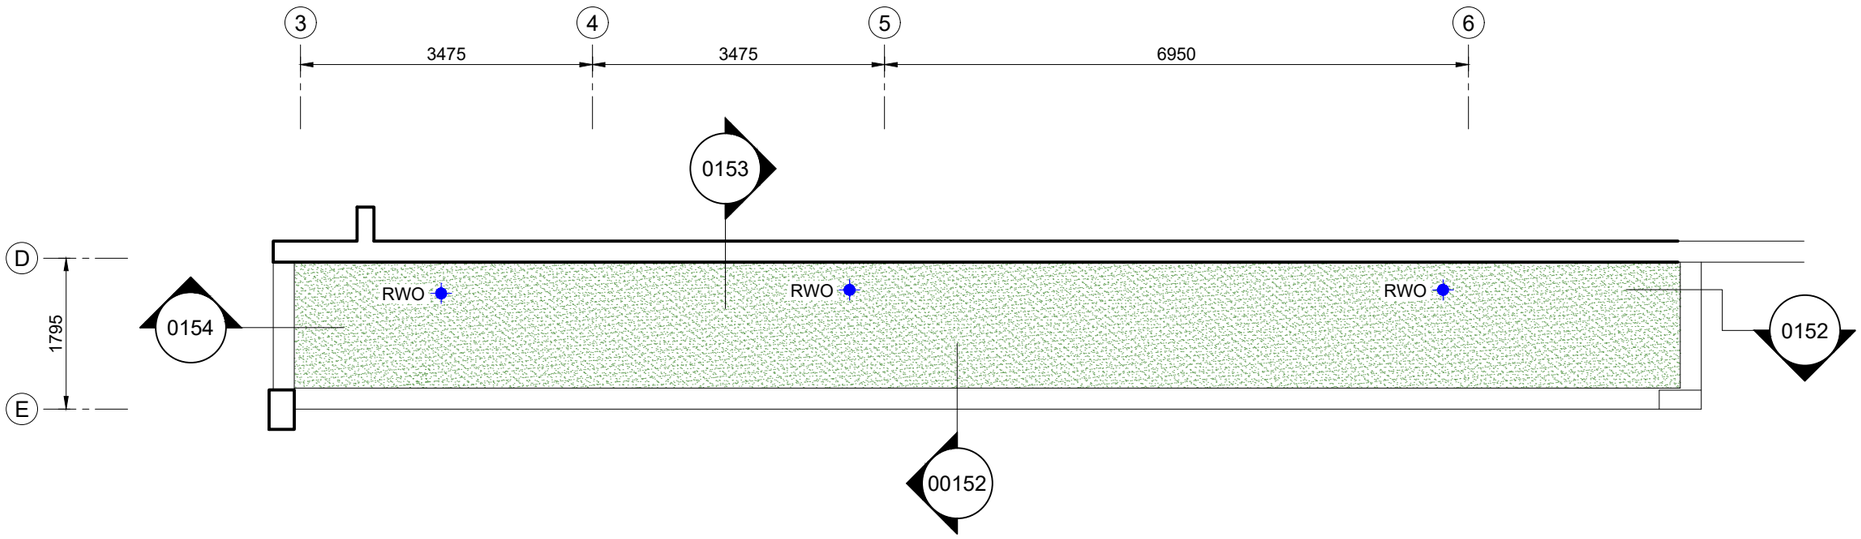

ROOF PLAN - LEVEL 01

NOTE
Rain Water Outlet positions taken from Futureserv drawing 10489-FUT-Z1-P-G581-PL-01-001-P4
All exact positions to be determined by Futureserv

This drawing must not be scaled.
If in doubt, ask

MATERIAL KEY:

For roof specification
Refer to drawing
10489-NRA-Z1-X-G240-DR-RF-0150

RWO
Denotes - Rain Water Outlet
Refer to drawing
10489-NRA-Z1-X-G240-DR-RF-0150

Denotes - 20/40 Gravel Ballast

C03	AOV's removed	BQ	22/10/25
C02	Issued for Gateway 2	BQ	19/09/25
C01	Issued for Construction	BQ	27/08/25
P01	Issued for Approval	WB	10/07/25

This drawing is sent to you in confidence. It must not be copied, used or disclosed, in whole or in part, to third parties without our written permission. It remains the property of NRA Roofing & Flooring Services Ltd and must be returned upon request.

MAIN CONTRACTOR:
Jadebricks

PROJECT:
Charles Street
Manchester

TITLE:
Roof Plan
Level 01

DRAWN BY:	DATE:	SCALE:
WB	July 2025	1:75 @A3

DRAWING No: 10489-NRA-Z1-G240-DR-RF-0100

REV: C03