
All dimensions shown are in mm. DO NOT SCALE FROM THIS DRAWING

NOTE:
RWO positions shown indicative only.
Jadebricks to core out parapet and install outlets to suit.

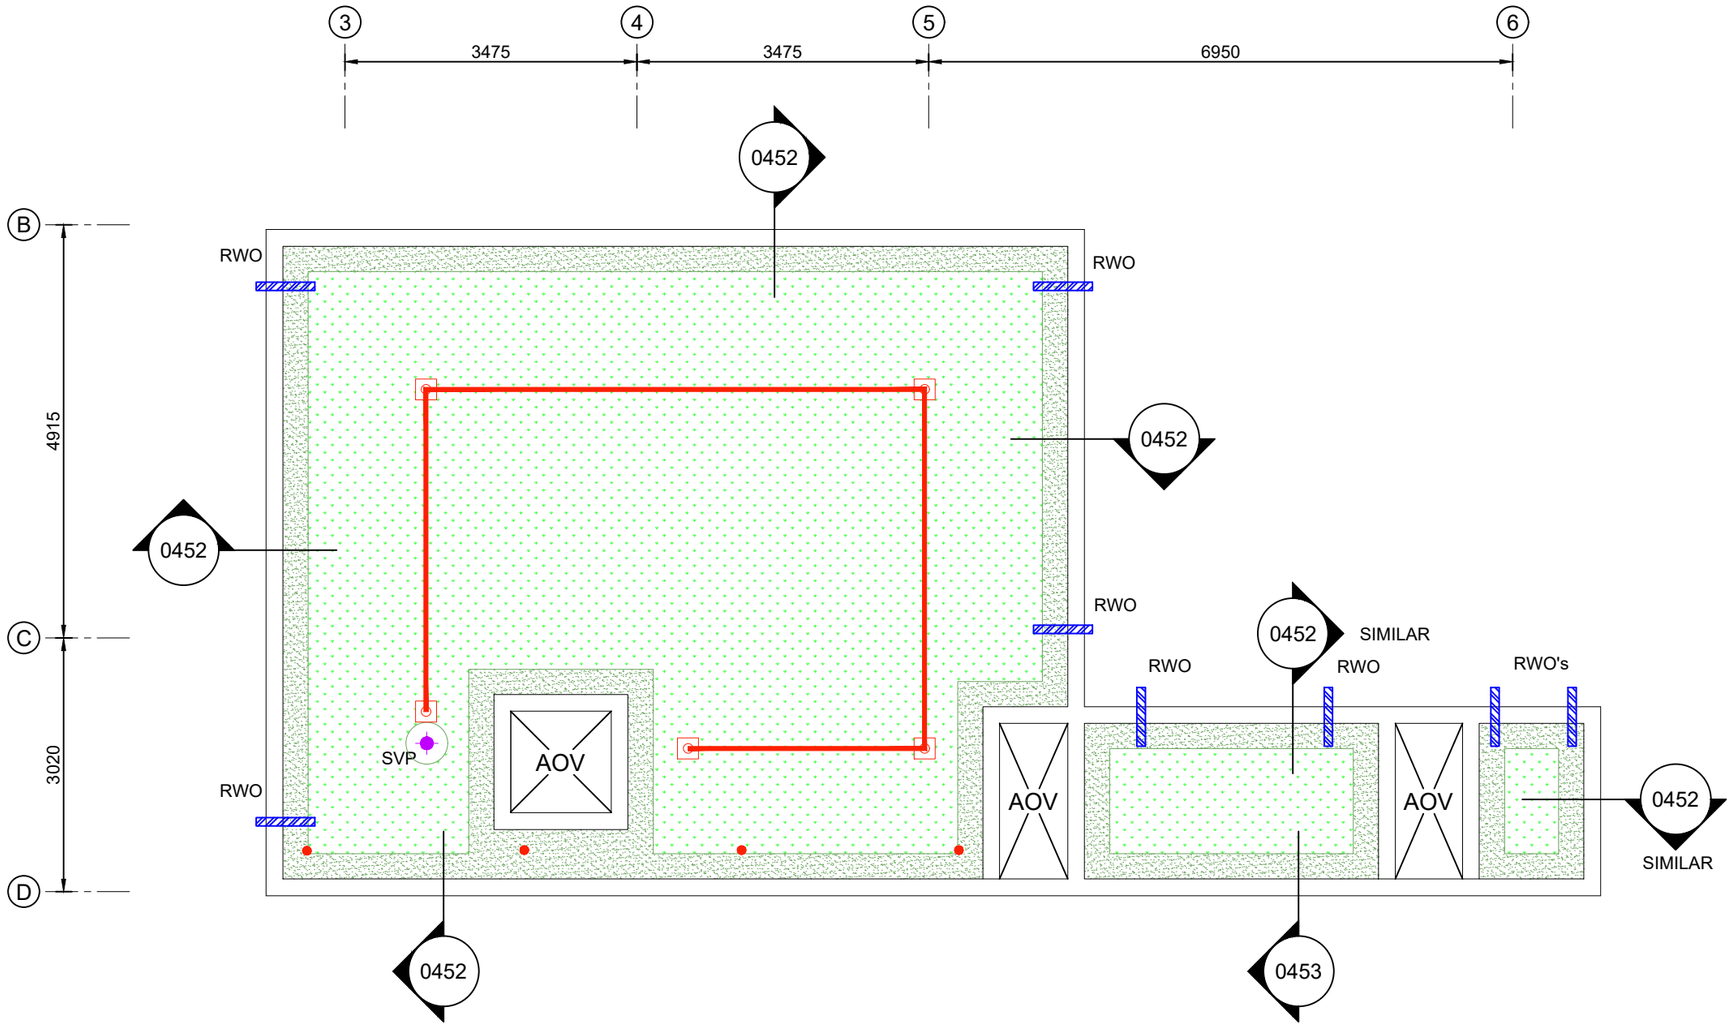

ROOF PLAN - LEVEL 16

This drawing must not be scaled.
If in doubt, ask

MATERIAL KEY:

For roof specification
Refer to drawing
10489-NRA-Z1-X-G240-DR-RF-0450

RWO
Denotes - Rain Water Outlet
Refer to drawing
10489-NRA-Z1-X-G240-DR-RF-0451


SVP
Denotes - Soil Vent Pipe
Refer to drawing
10489-NRA-Z1-X-G240-DR-RF-0455

Denotes - 20/40 Gravel Ballast

Denotes - BauderEXTENSIVE Sedum vegetation Blanket

Davit Arms
Denotes - Davit Arms
Refer to drawing
10489-BRS-XX-X-N700-DR-RF-0001

Horizontal Lifeline
Denotes - Life Line and Posts
Refer to drawing
10489-BRS-XX-X-N700-DR-RF-0001

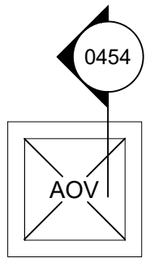

C04	Lifeline post moved to avoid clash with SVP	BQ	24/10/25
C03	Davit arms and lifeline added	BQ	22/10/25
C02	Issued for Gateway 2	BQ	19/09/25
C01	RWO updated Issued for Construction	BQ	27/08/25
P01	Issued for Approval	WB	10/07/25

This drawing is sent to you in confidence. It must not be copied, used or disclosed, in whole or in part, to third parties without our written permission. It remains the property of NRA Roofing & Flooring Services Ltd and must be returned upon request.

MAIN CONTRACTOR:
Jadebricks

PROJECT:
Charles Street
Manchester

TITLE:
Roof Plan
Level 16

DRAWN BY:	DATE:	SCALE:
WB	July 2025	1:75 @A3

DRAWING No: 10489-NRA-Z1-X-G240-DR-RF-0400

REV: C04