
All dimensions shown are in mm. DO NOT SCALE FROM THIS DRAWING

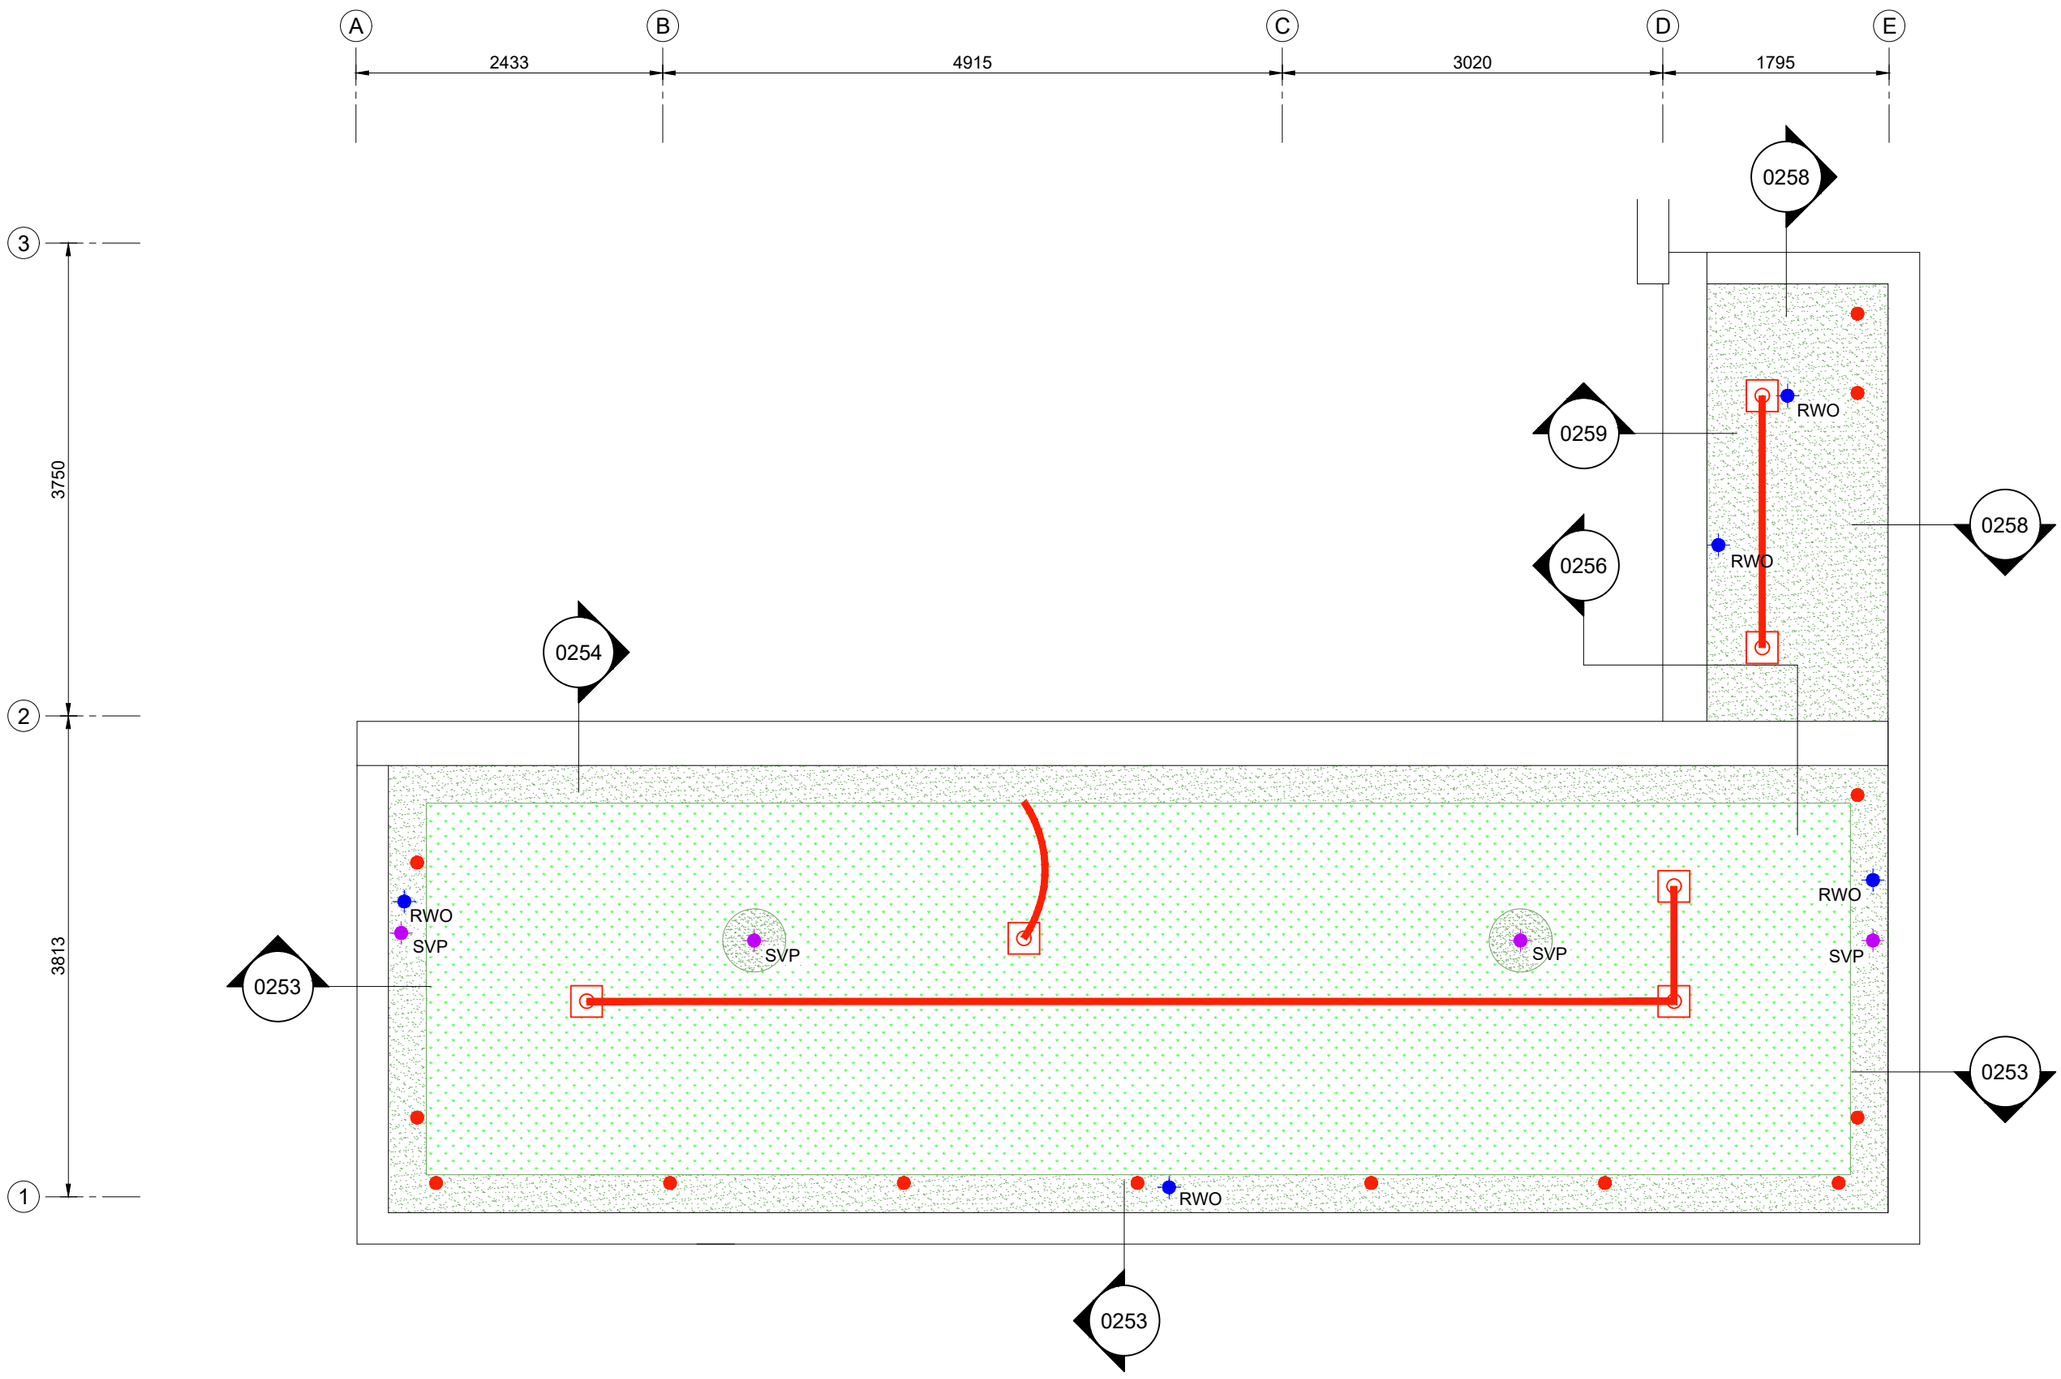

ROOF PLAN - LEVEL 09

NOTE
Rain Water Outlet positions taken from Futureserv drawing 10489-FUT-Z1-P-G581-PL-09-001-P3
All exact positions to be determined by Futureserv

This drawing must not be scaled.
If in doubt, ask

MATERIAL KEY:

For roof specification
Refer to drawing
10489-NRA-Z1-X-G240-DR-RF-0250

RWO
Denotes - Rain Water Outlet
Refer to drawing
10489-NRA-Z1-X-G240-DR-RF-0252
(Green Roof Area)

RWO
Denotes - Rain Water Outlet
Refer to drawing
10489-NRA-Z1-X-G240-DR-RF-0257
(None-Green Roof Area)

SVP
Denotes - Soil Vent Pipe
Refer to drawing
10489-NRA-Z1-X-G240-DR-RF-0255

Davit Arms
Denotes - Davit Arms
Refer to drawing
10489-BRS-XX-X-N700-DR-RF-0001

Horizontal Lifeline
Denotes - Life Line and Posts
Refer to drawing
10489-BRS-XX-X-N700-DR-RF-0001

Denotes - 20/40 Gravel Ballast

Denotes - BauderEXTENSIVE Sedum vegetation Blanket

C05	Davit arm moved to avoid clash with RWO	BQ	12/11/25
C04	External davit arms removed	BQ	24/10/25
C03	Davit arms and lifeline added	BQ	22/10/25
C02	Issued for Gateway 2	BQ	19/09/25
C01	SVP ammended to RWO Issued for Construction	BQ	27/08/25
P01	Issued for Approval	WB	10/07/25

This drawing is sent to you in confidence. It must not be copied, used or disclosed, in whole or in part, to third parties without our written permission. It remains the property of NRA Roofing & Flooring Services Ltd and must be returned upon request.

MAIN CONTRACTOR:
Jadebricks

PROJECT:
Charles Street
Manchester

TITLE:
Roof Plan
Level 09

DRAWN BY:	DATE:	SCALE:
WB	July 2025	1:50 @A3

DRAWING No: 10489-NRA-Z1-X-G240-DR-RF-0200

REV: C05