
All dimensions shown are in mm. DO NOT SCALE FROM THIS DRAWING

NOTE
Paving shown indicatively as per Futureserve drawing 10489-FUT-Z1-H-JA43-PL-RF-001_P5
Final position TBC by Architect.

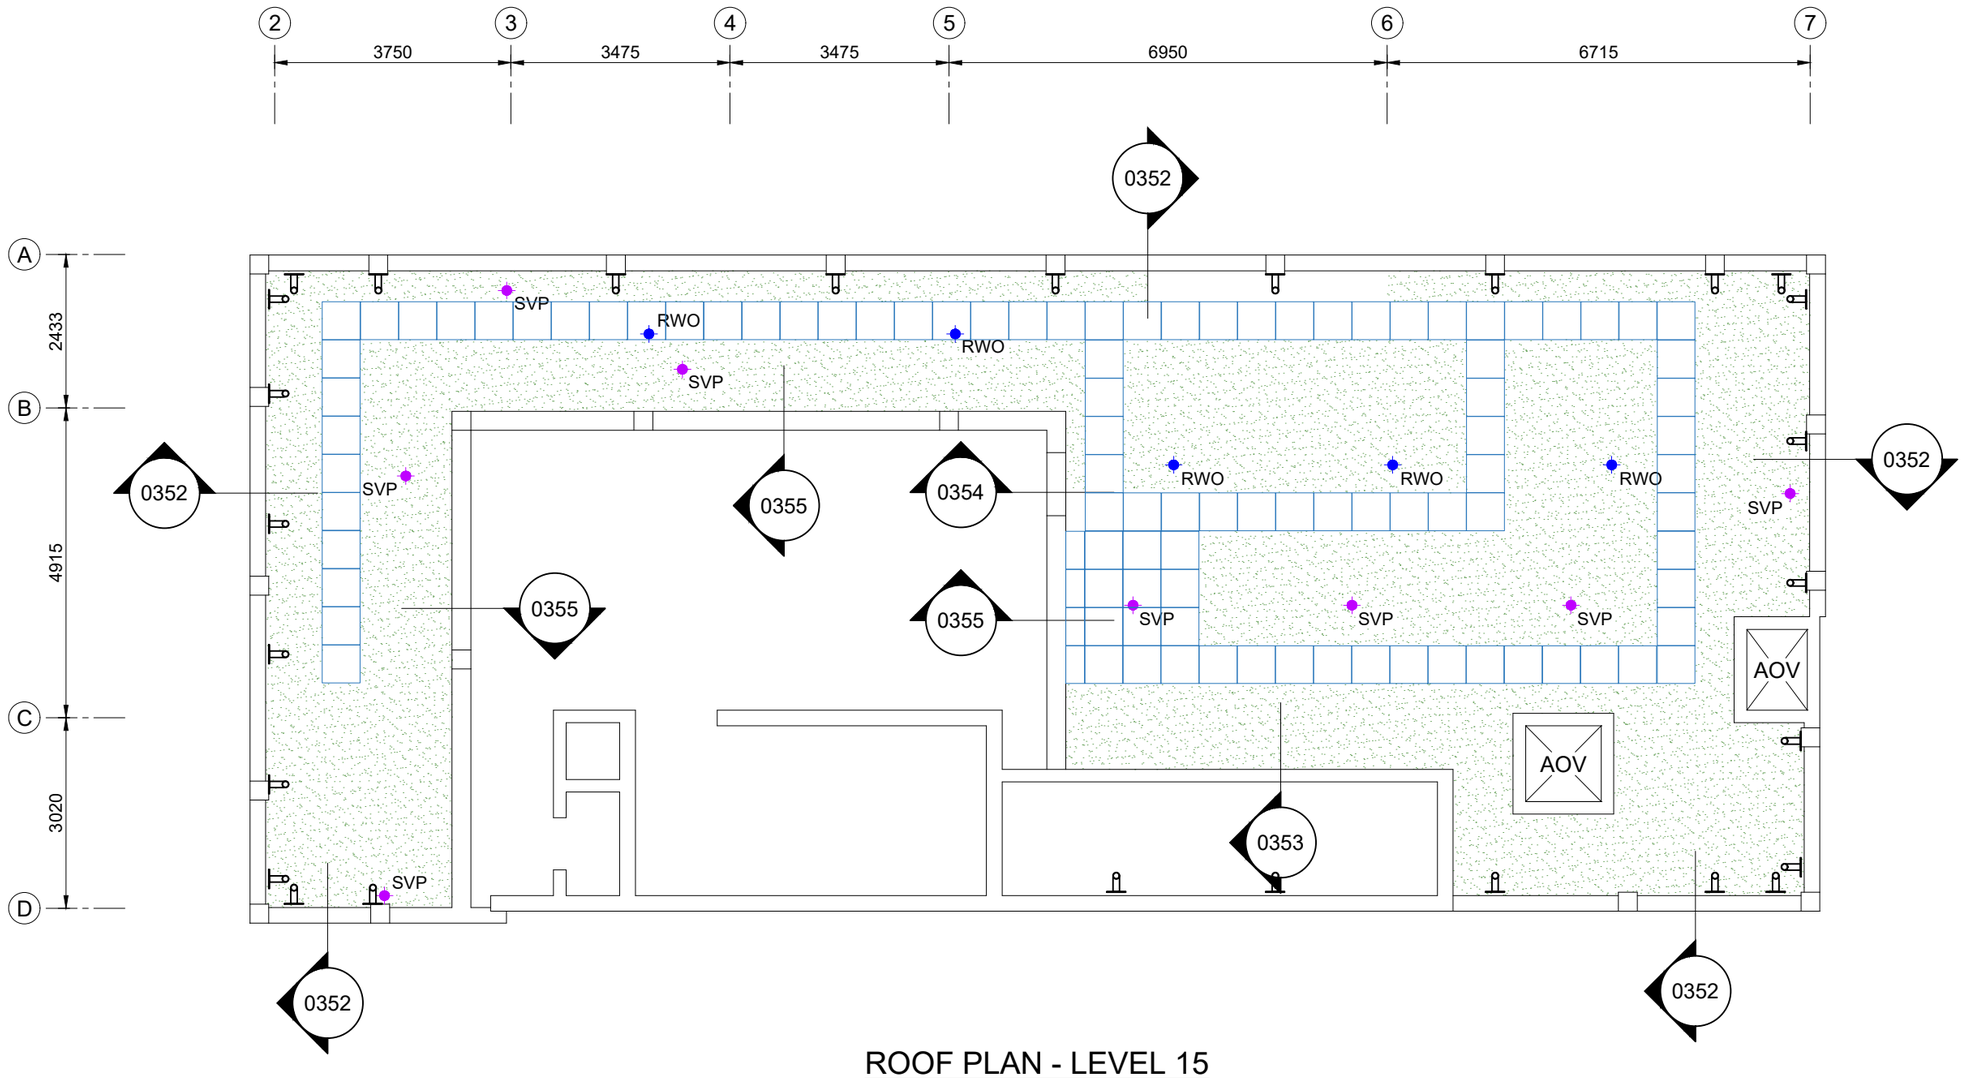

ROOF PLAN - LEVEL 15

NOTE
Rain Water Outlet positions taken from Futureserv drawing 10489-FUT-Z1-P-G581-PL-RF-001-P3
All exafct positions to be determined by Futureserv

This drawing must not be scaled.
If in doubt, ask

MATERIAL KEY:

For roof specification
Refer to drawing
10489-NRA-Z1-X-G240-DR-RF-0350

RWO
Denotes - Rain Water Outlet
Refer to drawing
10489-NRA-Z1-X-G240-DR-RF-0351

SVP
Denotes - Soil Vent Pipe
Refer to drawing
10489-NRA-Z1-X-G240-DR-RF-0357

Denotes - 20/40 Gravel Ballast

Denotes - 600x600x50mm deep standard pimple paving flags on 15mm high non-adjustable support pads

C04	Paving added	BQ	20/11 /25
C03	Davit arms shown	BQ	27/10/25
C02	Issued for Gatway 2	BQ	19/09/25
C01	Awaiting Futureserve note added Issued for Construction	BQ	27/08/25
P01	Issued for Approval	WB	10/07/25

This drawing is sent to you in confidence. It must not be copied, used or disclosed, in whole or in part, to third parties without our written permission. It remains the property of NRA Roofing & Flooring Services Ltd and must be returned upon request.

MAIN CONTRACTOR:
Jadebricks

PROJECT:
Charles Street
Manchester

TITLE:
Roof Plan
Level 15

DRAWN BY:	DATE:	SCALE:
WB	July 2025	1:100 @A3

DRAWING No: 10489-NRA-Z1-X-G240-DR-RF-0300

REV: C04