


1 Proposed Site Plan

1 : 200

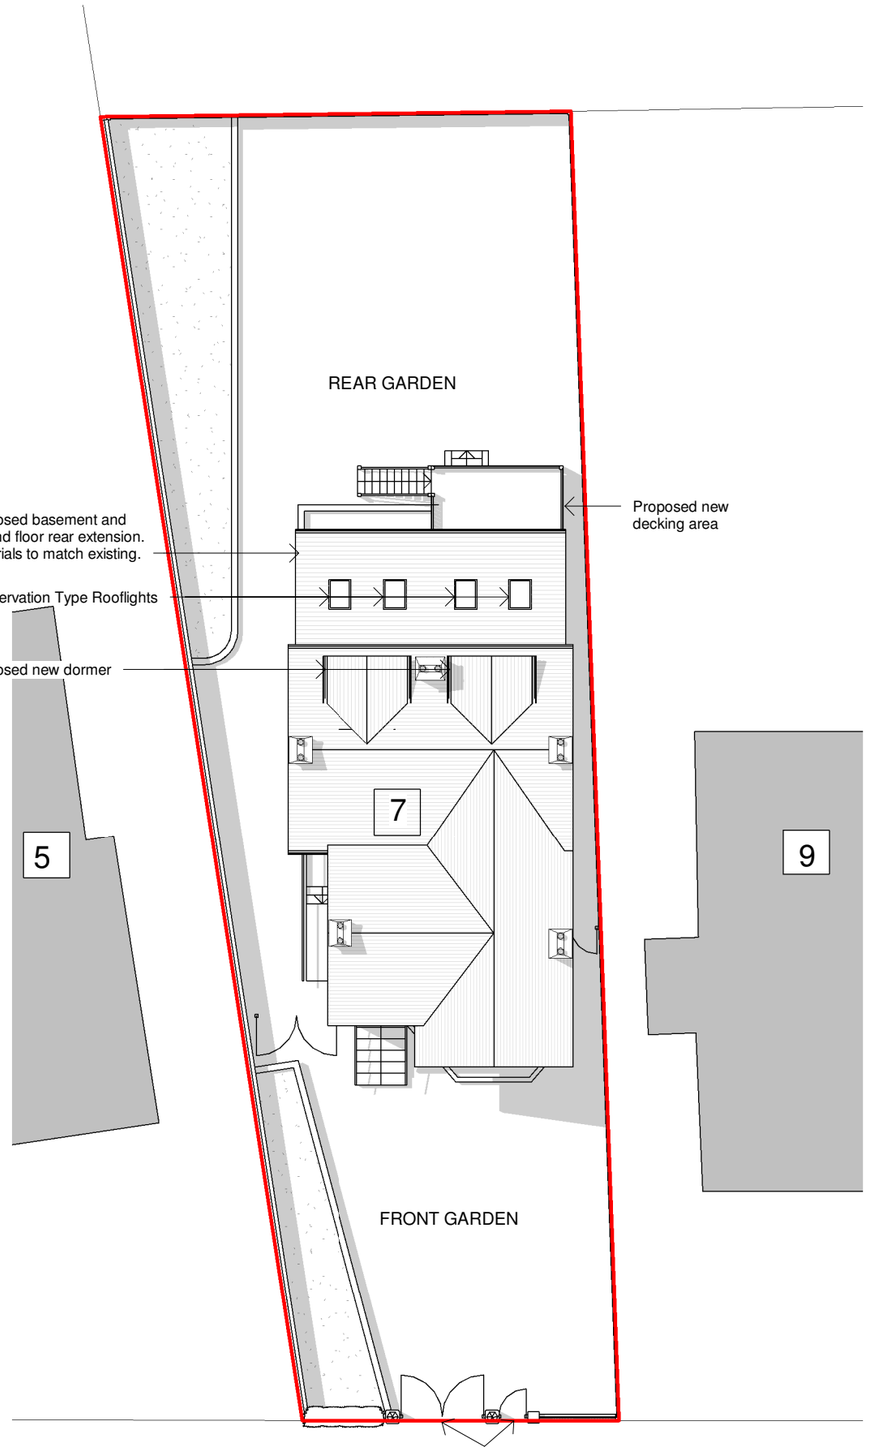

2 Proposed Rear 3D View

0 2 4 6 8m

1:200

General Notes

The Architect shall have no responsibility for any use made of this document other than for that which it was prepared and issued.

All dimensions should be checked on site. Do not scale from this drawing

To be read in conjunction with all other Consultant's drawings.

The Architect to be immediately notified of any discrepancies.

Copyright on this drawing retained by the Architect.

LEGEND

Site Boundary

No.	Date	Dwn	App	Revision or reason for issue
P6	21/07/2026	AK	SH	Amended Drawings
P5	17/07/2026	AK	SH	Amended Drawings
P4	01/05/2026	SA	SH	Amended Loft
P3	09/02/2026	AK	SH	Amended Drawings
P2	29/01/2026	AK	SH	Amended Drawings
P1	23/05/2025	AK	SH	Initial Issue

Client

Somer Rana

createitstudios ...leave an impression

Create It Studios (NW) Ltd
3 Stevenson Square,
Manchester
M1 1DN

info@createitstudios.co.uk

Project Title

7 Alness Road, Whalley Range, Manchester M16 8ET

Scale / North Point

1 : 200

Drawing Title

Proposed Site Plan And 3D View

Drawing Number: A1603(02)AP001

Revision: P6

Drawing Status: Preliminary