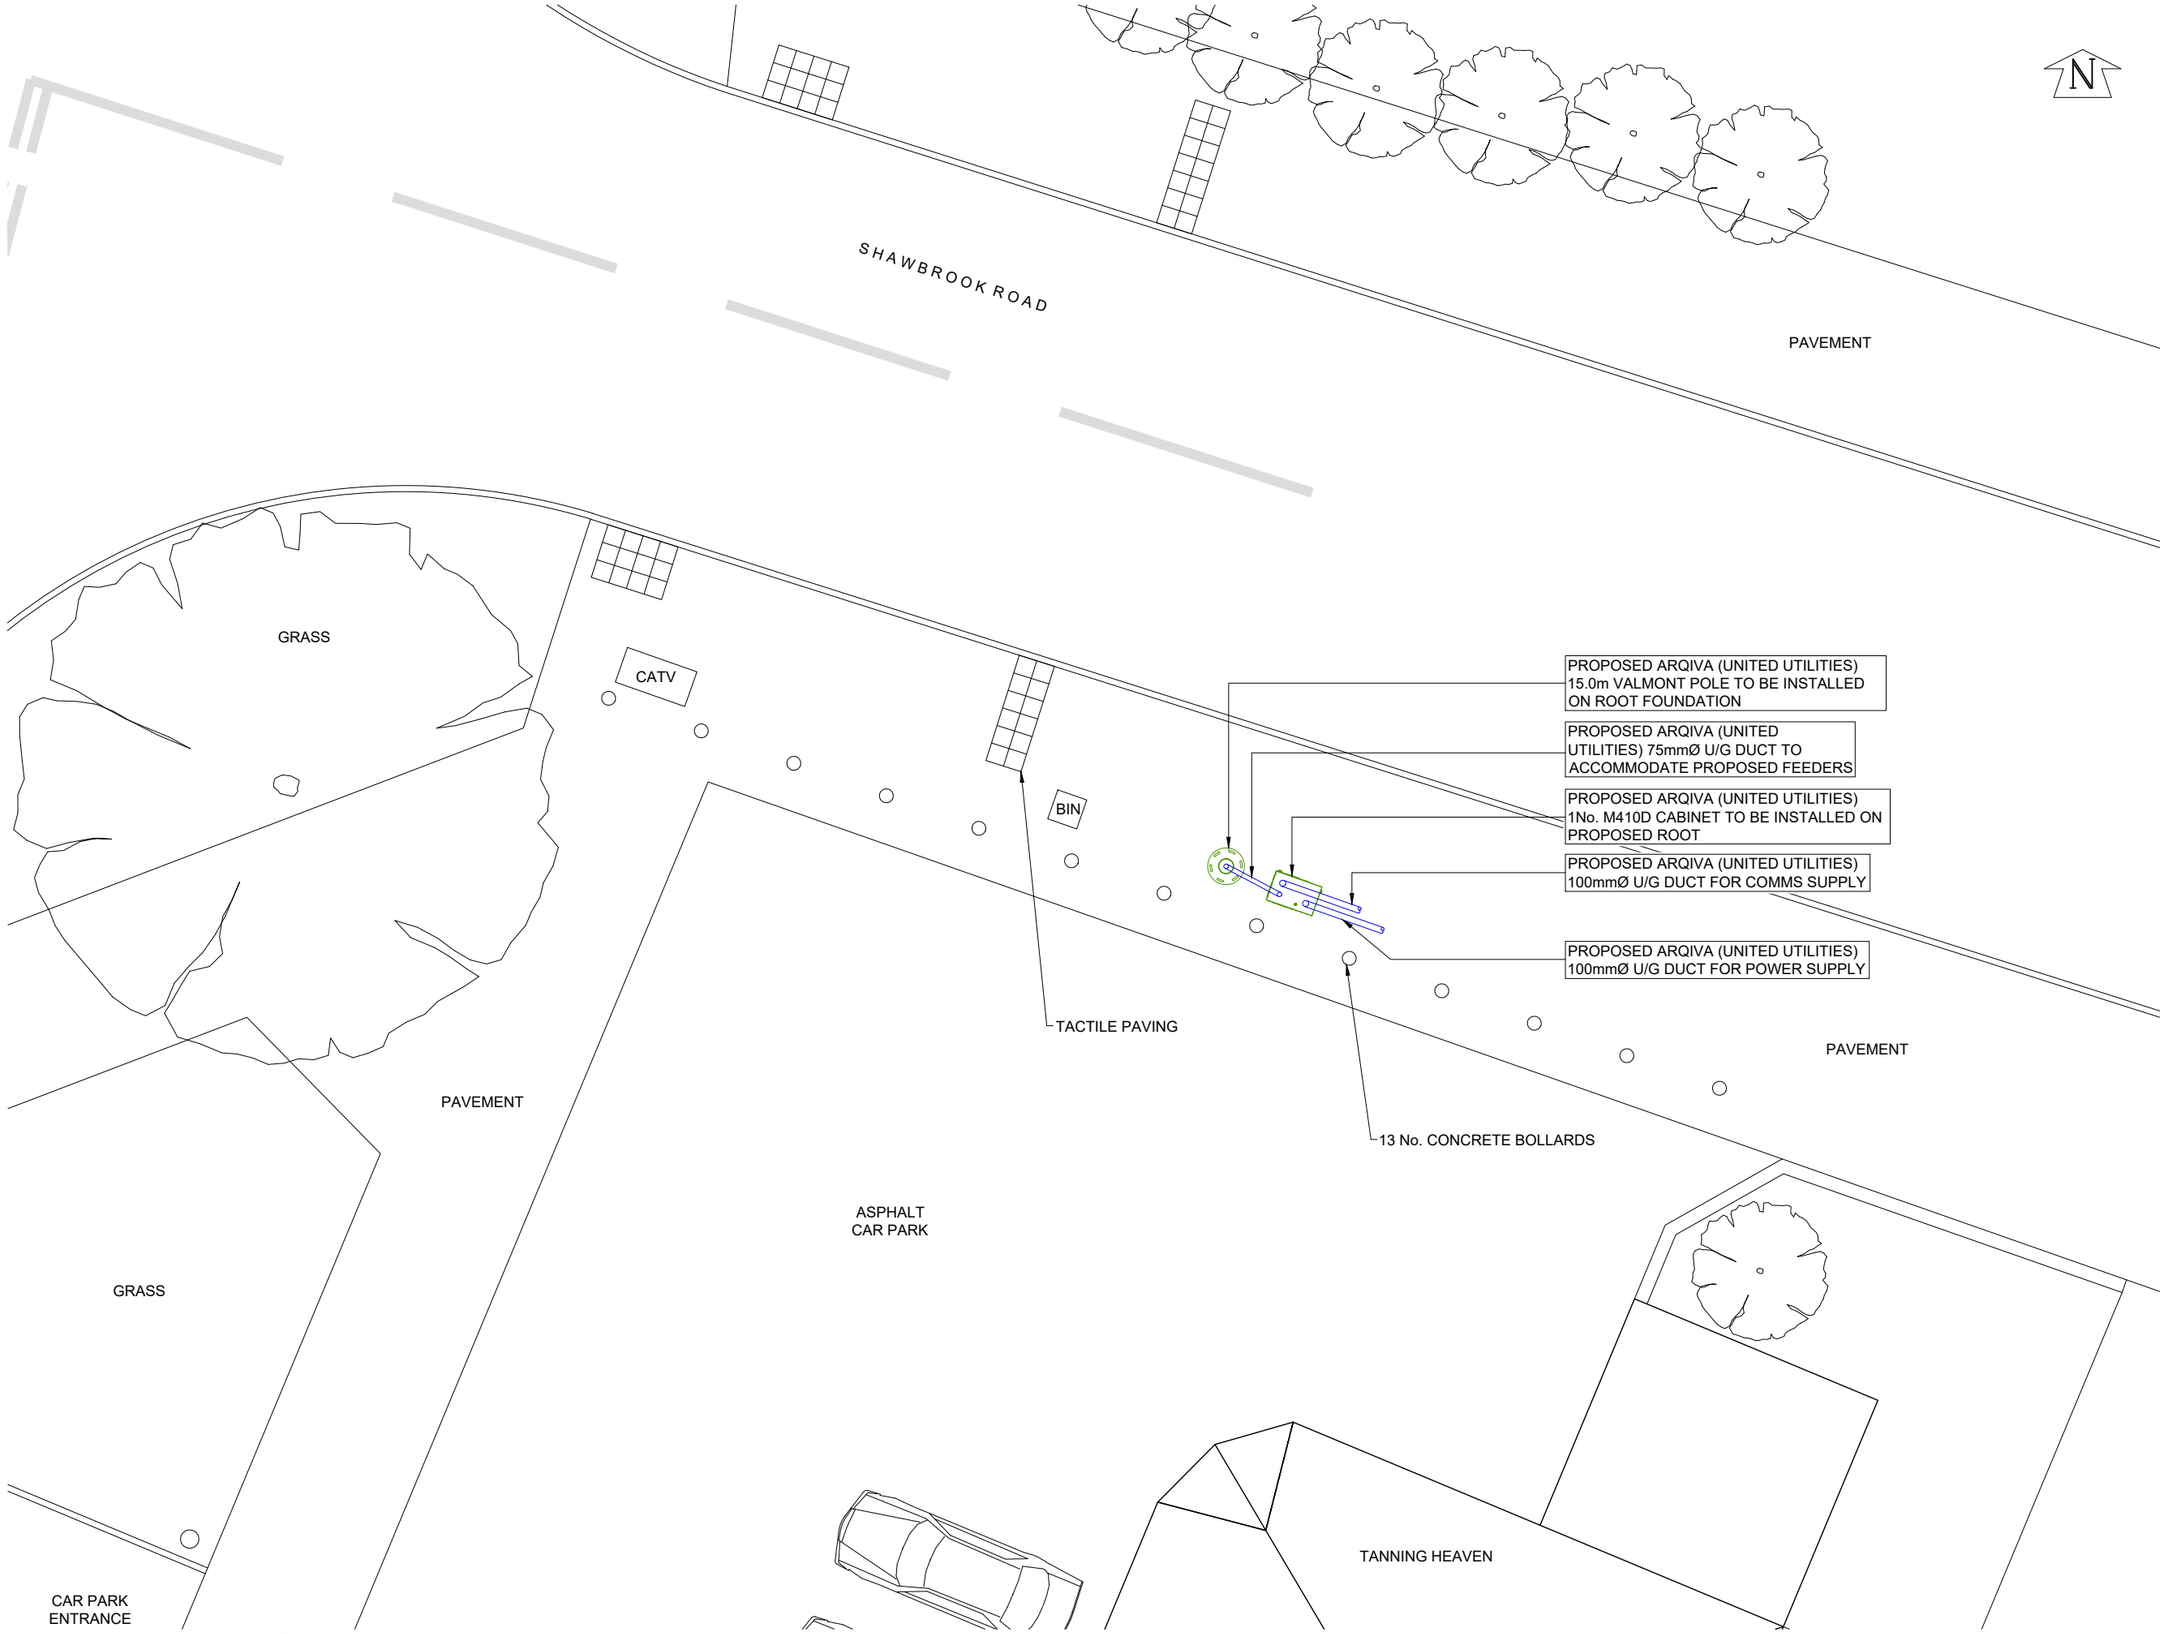


© Arqiva
All rights reserved. No part of this publication may be reproduced, stored in a retrieval system or transmitted in any form or by any means (Electronic, Mechanical, Photocopying, Recording or otherwise), without the prior written consent of the Company.

NOTES

OTHER USERS PROPOSALS
FEINT DETAILS SHOWN AS ARE INDICATIVE OF OTHER USERS PROPOSALS WHICH MAY BE THE SUBJECT OF SEPARATE APPLICATIONS

PROJECT: UUW_SK128_4

ISS	REVISION	DATE	DRN	APP
	PROJECT:			
	PROJECT:			
	PROJECT:			
2	PROJECT: 12333835 PLANNING ISSUE	25/06/26	HFC	HFC
1	PROJECT: 12333835 SITE RECORD	04/06/26	JHF	AD

arqiva
Crawley Court, Winchester, Hampshire, SO21 2QA
cad.services@arqiva.com

SITE No. 326347

SHAWBROOK ROAD SW
SHAWBROOK ROAD
BURNAGE
MANCHESTER
GREATER MANCHESTER
M19 1DL


NGR	SJ 87056 92488
OS GRID	387056 392488

TITLE
SITE PLAN
PROPOSED
ARQIVA (UNITED UTILITIES)

SCALE	1:100	
DRAWN	JHF	03/06/26
APPROVED	HFC	25/06/26

DRAWING No.	SHEET 1 OF 1	REV.
326347-01-100-MD002		2

A3

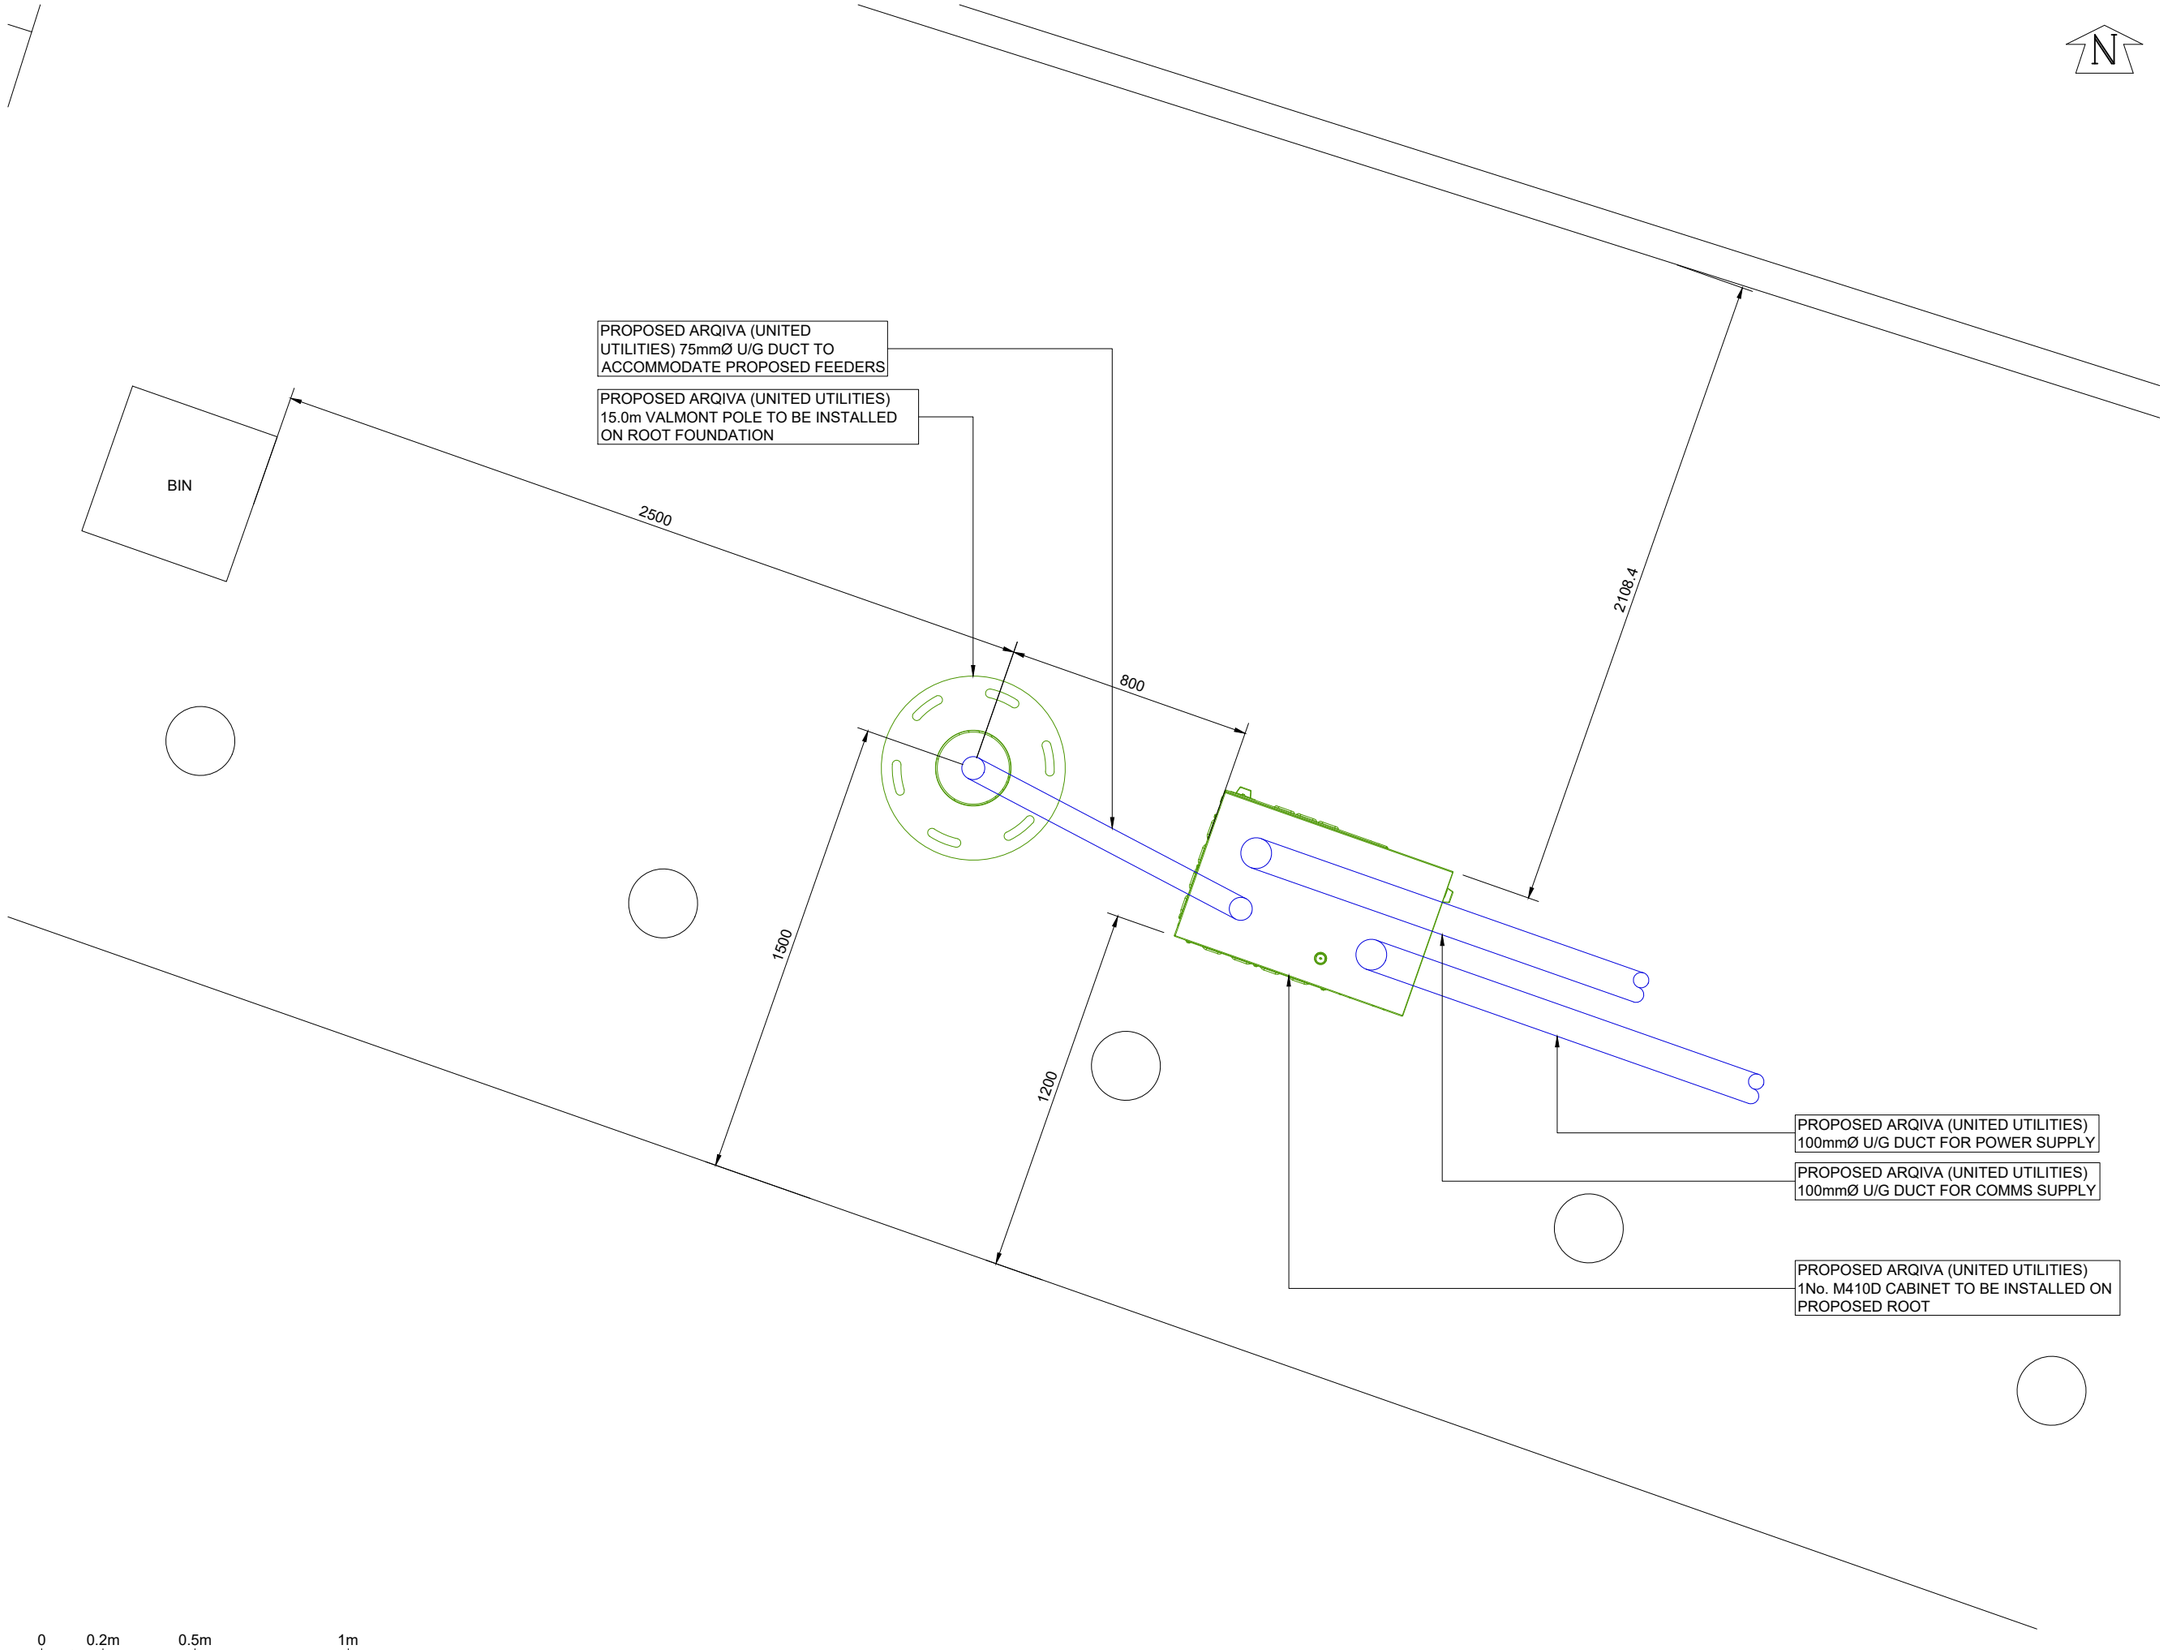

© Arqiva
All rights reserved. No part of this publication may be reproduced, stored in a retrieval system or transmitted in any form or by any means (Electronic, Mechanical, Photocopying, Recording or otherwise), without the prior written consent of the Company.

NOTES

OTHER USERS PROPOSALS
FEINT DETAILS SHOWN AS ARE INDICATIVE OF OTHER USERS PROPOSALS WHICH MAY BE THE SUBJECT OF SEPARATE APPLICATIONS

PROJECT: UUW_SK128_4

ISS	REVISION	DATE	DRN	APP
	PROJECT:			
	PROJECT:			
	PROJECT:			
2	PROJECT: 12333835 PLANNING ISSUE	25/06/26	HFC	HFC
1	PROJECT: 12333835 SITE RECORD	04/06/26	JHF	AD

arqiva
Crawley Court, Winchester, Hampshire, SO21 2QA
cad.services@arqiva.com

SITE No. 326347

SHAWBROOK ROAD SW
SHAWBROOK ROAD
BURNAGE
MANCHESTER
GREATER MANCHESTER
M19 1DL

NGR	SJ 87056 92488
OS GRID	387056 392488

TITLE
EQUIPMENT PLAN
PROPOSED
ARQIVA (UNITED UTILITIES)

SCALE	1:20	
DRAWN	JHF	03/06/26
APPROVED	HFC	25/06/26

DRAWING No.	SHEET 1 OF 1	REV.
326347-01-101-MD002		2


A3

PROPOSED ANTENNA DETAILS

I.D. No.	ITEM	TYPE / SIZE	BEARING	MEAN HEIGHT	FEEDER LENGTH	FEEDER TYPE	No. OF FEEDERS
TBC	A1	4220-06-405-T0 (0° elec tilt) OMNI ANTENNA	OMNI E.T.N.	16.4m	25.0m	LDF4-50	1
TBC	A2	SIRIO SO-918-2 OMNI ANTENNA	OMNI E.T.N.	4.8m	6.0m	CNT400	1

PROPOSED GPS DETAILS

I.D. No.	TYPE / SIZE	MEAN HEIGHT	FEEDER LENGTH	FEEDER TYPE	No. OF FEEDERS
TBC	BULLET III GPS MODULE	4.5m	6.0m	CNT400	1

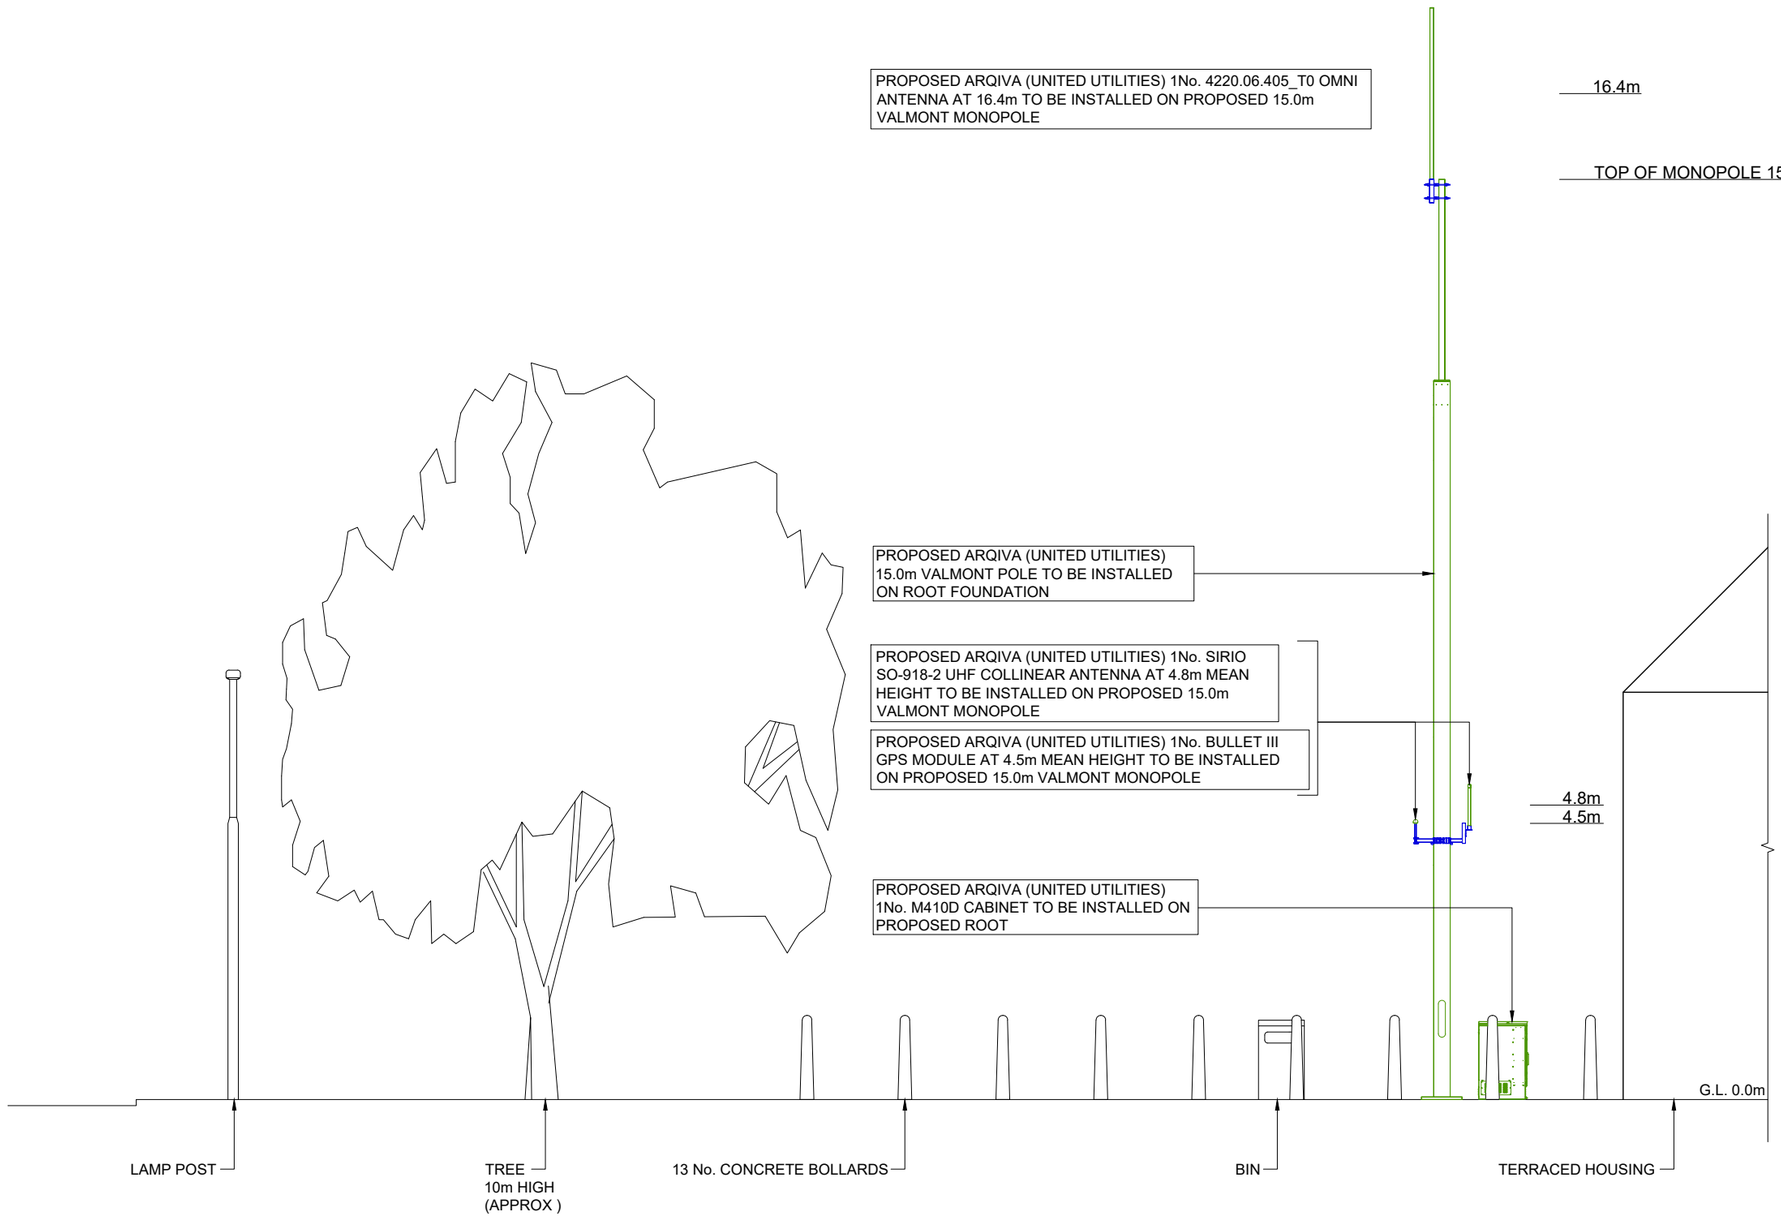

0 1m 2m 3m 4m 5m

0.5m

SOUTH-WEST ELEVATION

© Arqiva
All rights reserved. No part of this publication may be reproduced, stored in a retrieval system or transmitted in any form or by any means (Electronic, Mechanical, Photocopying, Recording or otherwise), without the prior written consent of the Company.

NOTES

OTHER USERS PROPOSALS
FEINT DETAILS SHOWN AS ARE INDICATIVE OF OTHER USERS PROPOSALS WHICH MAY BE THE SUBJECT OF SEPARATE APPLICATIONS

PROJECT: UUW_SK128_4

ISS	REVISION	DATE	DRN	APP
	PROJECT:			
	PROJECT:			
	PROJECT:			
2	PROJECT: 12333835 PLANNING ISSUE	25/06/26	HFC	HFC
1	PROJECT: 12333835 SITE RECORD	04/06/26	JHF	AD

arqiva
Crawley Court, Winchester, Hampshire, SO21 2QA
cad.services@arqiva.com

SITE No. 326347

SHAWBROOK ROAD SW
SHAWBROOK ROAD
BURNAGE
MANCHESTER
GREATER MANCHESTER
M19 1DL

NGR	SJ 87056 92488
OS GRID	387056 392488

TITLE
ELEVATION
PROPOSED
ARQIVA (UNITED UTILITIES)

SCALE	1:100	
DRAWN	JHF	03/06/26
APPROVED	HFC	25/06/26

DRAWING No.	SHEET 1 OF 1	REV.
326347-01-150-MD002		2

A3


© Arqiva
All rights reserved. No part of this publication may be reproduced, stored in a retrieval system or transmitted in any form or by any means (Electronic, Mechanical, Photocopying, Recording or otherwise), without the prior written consent of the Company.

NOTES

OTHER USERS PROPOSALS
FEINT DETAILS SHOWN AS
ARE INDICATIVE OF OTHER USERS
PROPOSALS WHICH MAY BE THE
SUBJECT OF SEPARATE
APPLICATIONS


N

PROPOSED
ARQIVA
4220-06-405-T0
OMNI ANTENNA
AT 16.4m
OMNI ETN

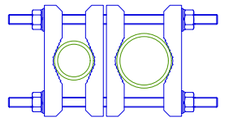

ANTENNA PLAN AT 16.4m

N

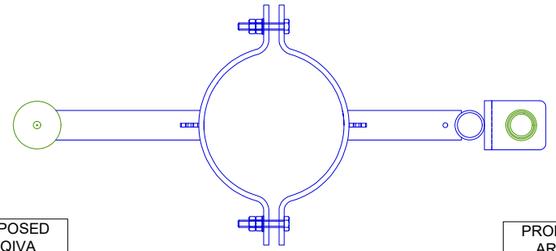

PROPOSED
ARQIVA
BULLET III GPS
MODULE
AT 4.5m
OMNI ETN

PROPOSED
ARQIVA
SIRIO SO-918-2
OMNI ANTENNA
AT 4.8m
OMNI ETN

ANTENNA PLAN AT 4.8m

0 0.1m 0.2m 0.3m 0.4m 0.5m

PROJECT: UUW_SK128_4

	PROJECT:			
	PROJECT:			
	PROJECT:			
2	PROJECT: 12333835 PLANNING ISSUE	25/06/26	HFC	HFC
1	PROJECT: 12333835 SITE RECORD	04/06/26	JHF	AD
ISS	REVISION	DATE	DRN	APP

arqiva

Crawley Court, Winchester, Hampshire, SO21 2QA
cad.services@arqiva.com

SITE No. 326347

SHAWBROOK ROAD SW
SHAWBROOK ROAD
BURNAGE
MANCHESTER
GREATER MANCHESTER
M19 1DL

NGR	SJ 87056 92488
OS GRID	387056 392488

TITLE
ANTENNA PLAN
PROPOSED
ARQIVA (UNITED UTILITIES)

SCALE	1:10	
DRAWN	JHF	03/06/26
APPROVED	HFC	25/06/26

DRAWING No.	SHEET 1 OF 1	REV.
326347-01-151-MD002		2

A3