

Scale 1:50

0 1 2 3 4 5

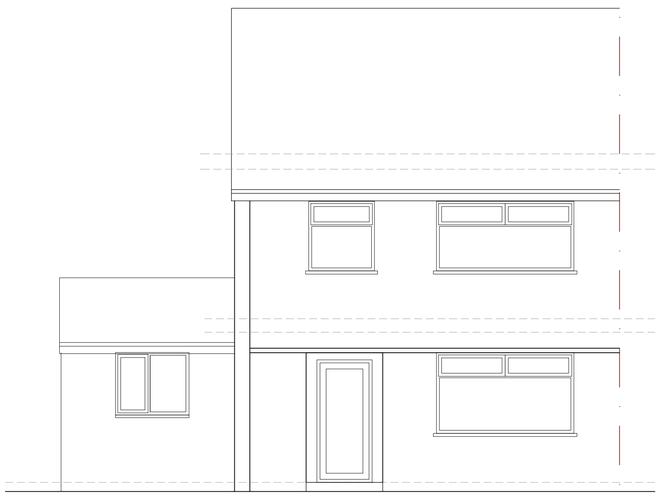


Proposed Front Elevation

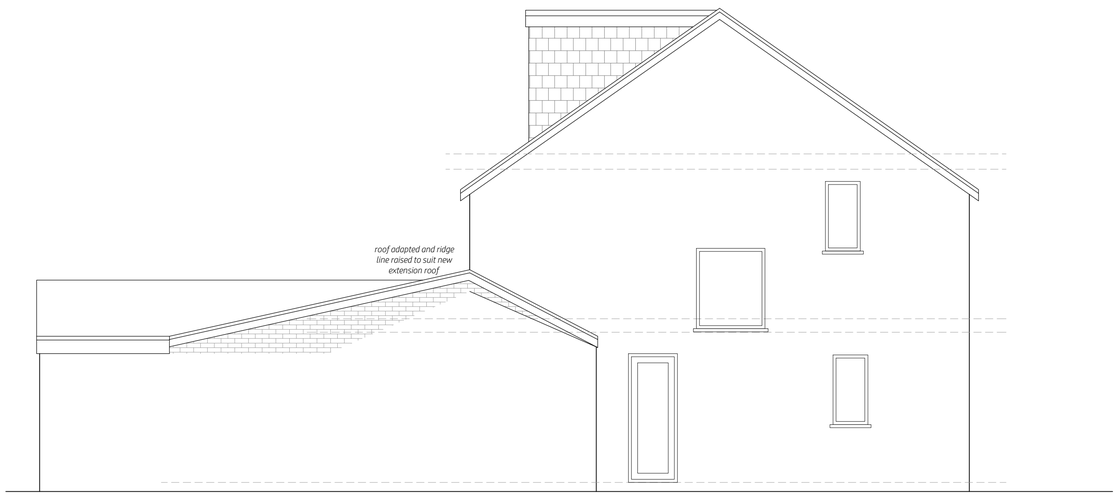

Proposed Side Elevation



Proposed Rear Elevation

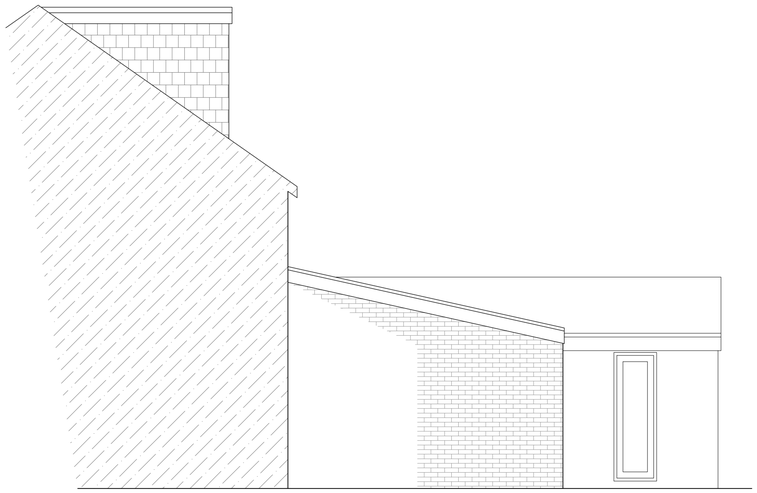

Proposed Side Elevation

project

19 Biddall Drive
Wythenshawe
M23 1PE

scale	drawn by
1:50@A1 1:100@A3	klh

drawing number

KH1300-102

revision	description	date
-	-	30.06.2026
A	reduced 500mm to suit 12.5degree pitch	03.08.2026
B	500mm reinstated + roof alterations to suit	03.08.2026

Proposed Elevations

kieranhibbs*architecture*
64 Storey Avenue
Macclesfield
SK10 3PG

kieranhibbs@gmail.com
Mobile: 07584049322

kieranhibbs*architecture*