
TIMBER CLADDING CONSTRUCTION AND TIMBER FINISH

DOOR AND WINDOWS GREY IN FINISH

SINGLE PLY ROOF MEMRANE IN GREY

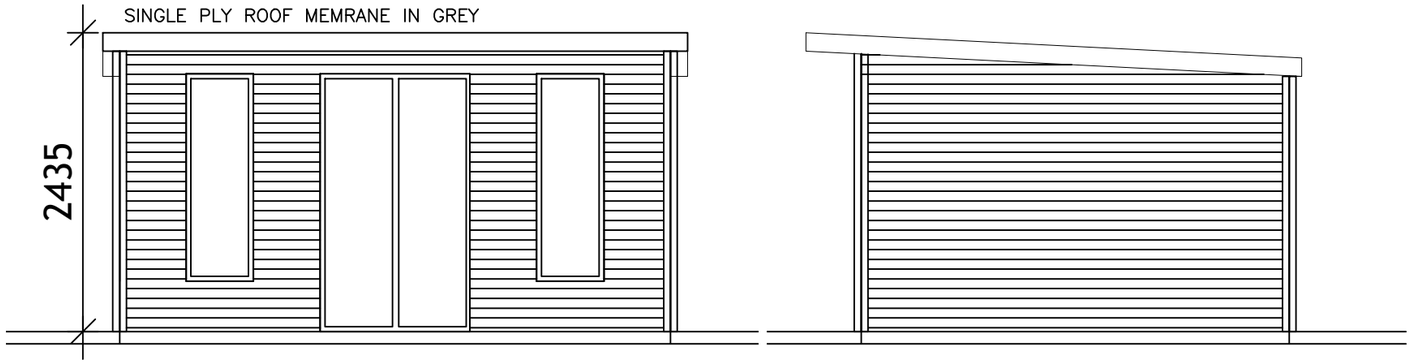

FRONT ELEVATION

SIDE ELEVATION

REAR ELEVATION

SIDE ELEVATION

CLIENT
AMIT DHAVADE

PROJECT
20 STUDY CLOSE
MANCHESTER
M23 0JY

DESCRIPTION OF WORKS
Retrospective permission for the retention of an existing detached outbuilding within the rear garden..

SHEET TITLE
PROPOSED ELEVATIONS

SCALE
1:50@A3

DATE
JULY 2026

No.
003

ACS88 ARCHITECTURE
Tel: 07414145345
Website: www.ACS88.co.uk

©THIS DRAWING IS COPYRIGHT.
WORKING UNDER THE REGISTERED NAME CW9 CAD Services LTD. REGISTERED COMPANY
THIS DRAWING AND THE BUILDING WORKS DEPICTED ARE THE COPYRIGHT OF CW9 8WW CAD SERVICES
LIMITED AND MAY NOT BE REPRODUCED OR AMENDED EXCEPT BY WRITTEN PERMISSION.
NO LIABILITY WILL BE ACCEPTED FOR AMENDMENTS MADE BY OTHER PERSONS.