
Scale 1:50

0 1 2 3 4 5




Existing Front Elevation

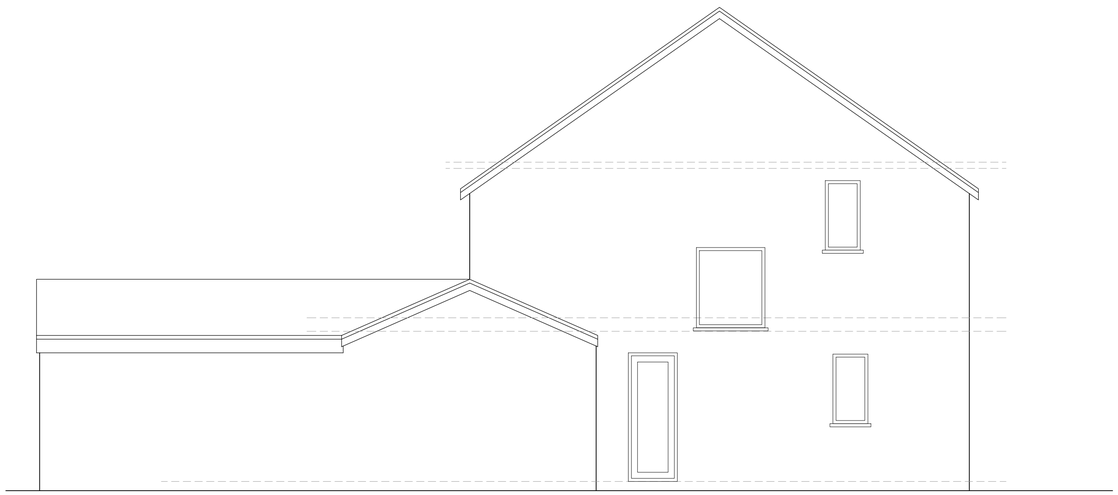

Existing Side Elevation



Existing Rear Elevation

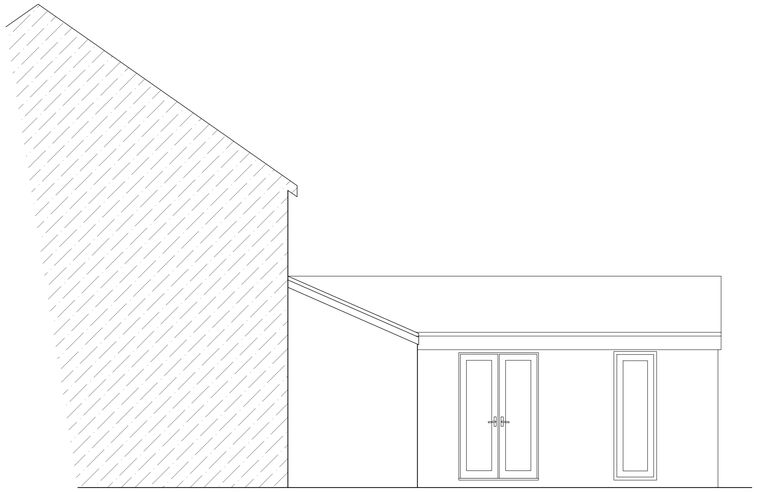

Existing Side Elevation

project

19 Biddall Drive
Wythenshawe
M23 1PE

scale
1:50@A1
1:100@A3

drawn by
klh

drawing number
KH1300-002

revision	description	date
-	-	30.06.2026

Existing Elevations

kieranhibbs*architecture*
64 Storey Avenue
Macclesfield
SK10 3PG

kieranhibbs@gmail.com
Mobile: 07584049322

kieranhibbs*architecture*