
© Crown copyright 2026 Ordnance Survey 100053143

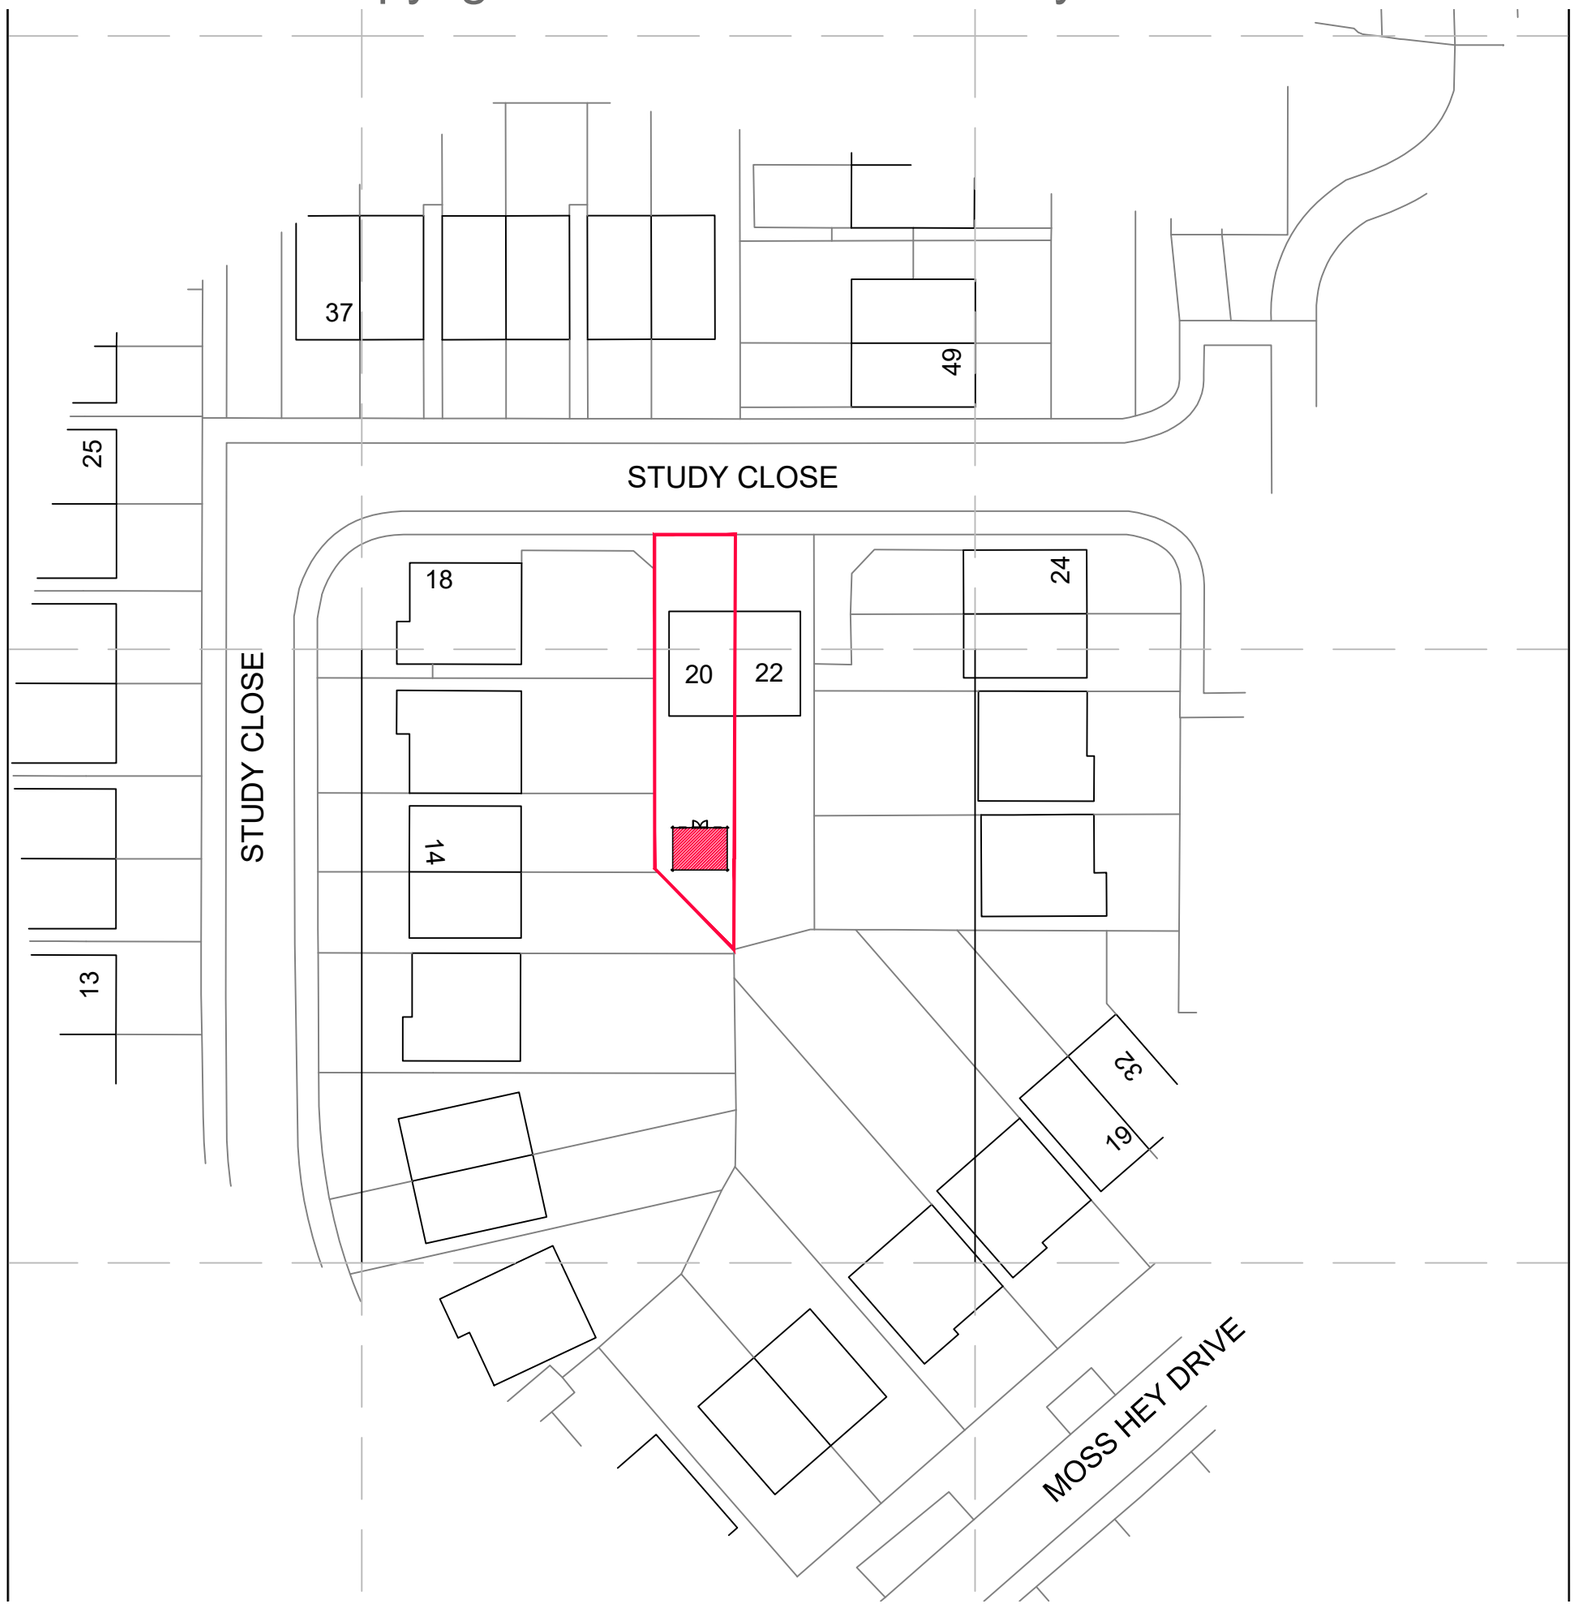

GENERAL NOTES.

ALL CONTRACTORS MUST VISIT THE SITE AND BE RESPONSIBLE FOR FAMILIARISING THEMSELVES WITH THE FULL EXTENT OF THE WORKS AS INDICATED AND / OR TAKING AND CHECKING DIMENSIONS RELATIVE TO THE WORKS SHOWN.

DO NOT SCALE FROM THIS DRAWING, USE FIGURED DIMENSIONS ONLY.

ALL DIMENSIONS TO BE AGREED WITH MARK BOLGER ON SITE.

SPECIFICATION.

REFER TO PLANNING APPLICATION.

N

Site plan (1:500)

Denotes proposed extension

BOUNDARY SHOWN IN RED

CLIENT
AMIT DHAVADE

PROJECT
20 STUDY CLOSE
MANCHESTER
M23 0JY

DESCRIPTION OF WORKS
PROPOSED OUTBUILDING TO RESIDENTAIL GARDEN.

SHEET TITLE
SITE PLAN

SCALE
1:500@A3

DATE
JULY 2026

No.
006

ACS88 ARCHITECTURE
Tel: 07414145345
Website: www.ACS88.co.uk

©THIS DRAWING IS COPYRIGHT.
WORKING UNDER THE REGISTERED NAME CW9 CAD Services LTD. REGISTERED COMPANY
THIS DRAWING AND THE BUILDING WORKS DEPICTED ARE THE COPYRIGHT OF CW9 8WW CAD SERVICES
LIMITED AND MAY NOT BE REPRODUCED OR AMENDED EXCEPT BY WRITTEN PERMISSION.
NO LIABILITY WILL BE ACCEPTED FOR AMENDMENTS MADE BY OTHER PERSONS.